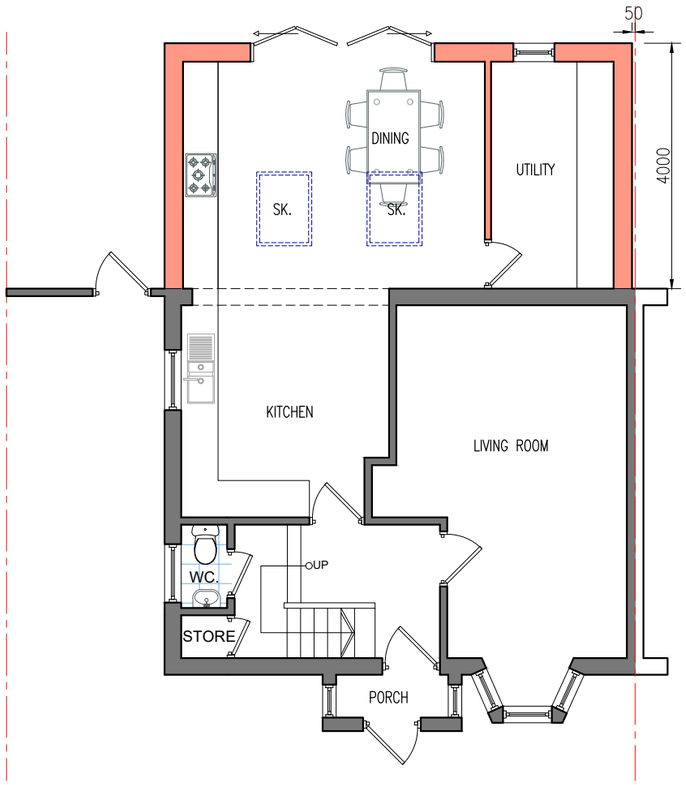

GROUND FLOOR PLAN
SCALE 1:100

BLOCK PLAN,
SCALE 1:500

This drawing is not for CONSTRUCTION purposes. If no dimension is given, we take no responsibility for any dimension obtained by measuring or scaling from this drawing. This drawing is the property of Maplin Studio Limited. It is copyright protected and is not to be reproduced, disclosed or copied without written permission.

Reference drawings

Drawing No.	Rev	Drawing title

Rev	Description	Drawn by	Checked by	Appd by	Date
0	PROPOSED GROUND FLOOR PLAN, ELEVATIONS AND BLOCK PLAN	NN	OM	TA	14/01/2025

Please check scale bar before scaling this drawing
0 1 2 3 4 5

A3

Scale (at full size)

Project
REAR EXTENSION

Location
25 BEECH CLOSE, WEST DRAYTON UB7 9LQ

Title
PROPOSED GROUND FLOOR PLAN AND BLOCK PLAN

maplinstudio
Office 203b, Us&Co Stratford,
11 Burford Rd, London E15 2ST
Tel. +44(0)203 4755544 projects@maplinworld.com

Dwg No.	Phase:	Sheet	Rev.
MS22302	PRIOR APPROVAL	1 of 1	0