

DO NOT SCALE EXCEPT FOR PLANNING AND BUILDING REGULATION PURPOSES

GENERAL NOTES

LIGHTING:-
ALL LIGHTING TO BE POSITIONED TO AVOID DIRECT GLARE ON THE EYES OF THE USER AND UNWANTED REFLECTIONS FROM THE SCREEN OR OPERATING FEATURES. GLARE FROM LIGHTING TO BE AVOIDED.

SIGNAGE:-
ALL SIGNAGE TO CONFORM TO BS 8300:2001, SECTIONS 9.2.2 LOCATION & DESIGN OF SIGNS & INFORMATION AND 9.2.3 VISUAL SIGNS.
ALL NEW GLAZING CONFORMS TO BS 6206.
ALL ELECTRICAL WORK CONFORMS TO BS 7671.

SITE NOTES

FLOOR CONSTRUCTION:
CERAMIC TILES ON CONCRETE

ISOLATE EXISTING ROLLER SHUTTER IN THE OPEN POSITION.

REMOVE 2X DOOR AND 1X CENTRAL MULLION AND GIVE TO THE OWNER FOR RETENTION.

DELIVER ATM THROUGH FRONTAGE PRIOR TO INSTALLATION OF SECURITY STUD WORK.

INSTALL POWDER COATED AL ANGLES TO FORM REBATES, WHITE LAMINATE PANEL, SECURITY STUDWORK, SECURITY ENCLOSURE, PLINTH, ATM, ELECTRICS, RECEIPT BIN AND ILLUMINATED SIGNAGE.


OVER LAY TOP GLAZING PANEL WITH A DBOND PANEL.

WORK TO BE CARRIED OUT BY OTHERS


REMOVE RAISED PLATFORM, 1X SHELVING UNIT, TOBACCO CABINET STOCK IN ATM LOCATION PRIOR TO INSTALL.

TEMPORARILY REMOVE CCTV CAMERA, TV MONITOR AND CABLES FOR EASE OF ACCESS FOR THE INSTALLATION OF THE SECURITY STUD WORK.


 REMOVE

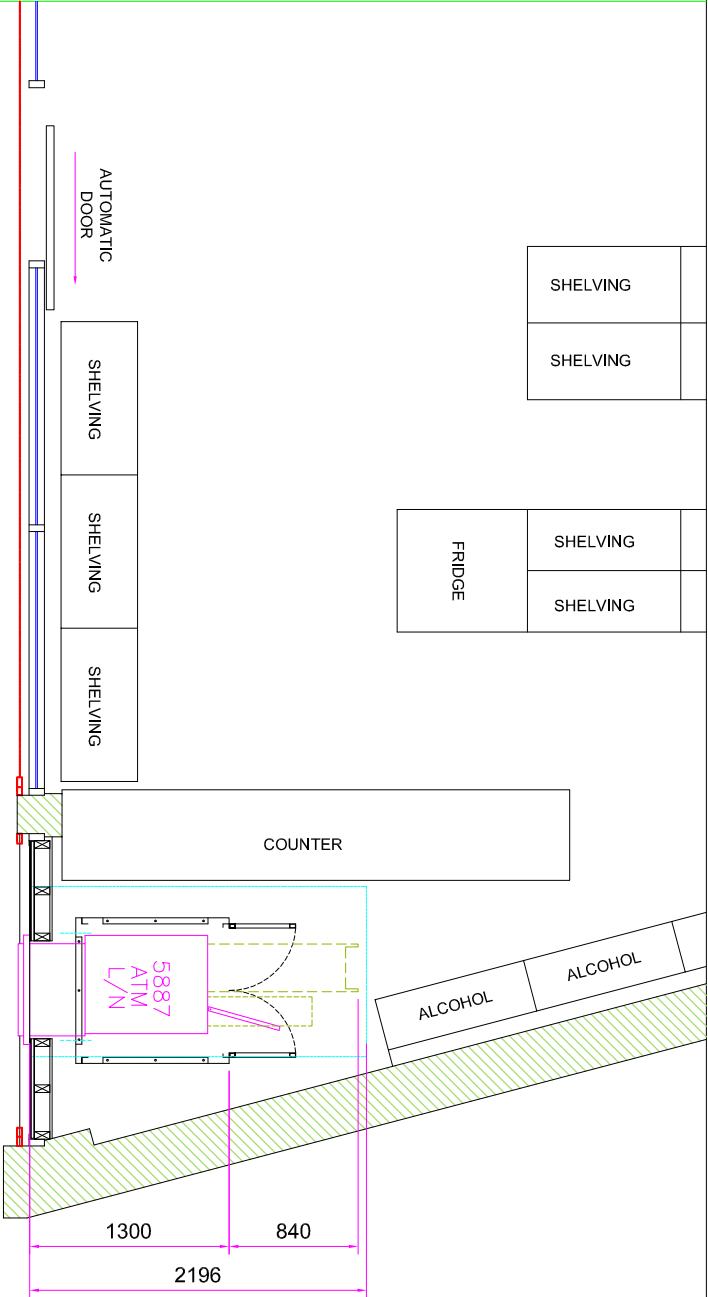



EXISTING (PART) PLAN

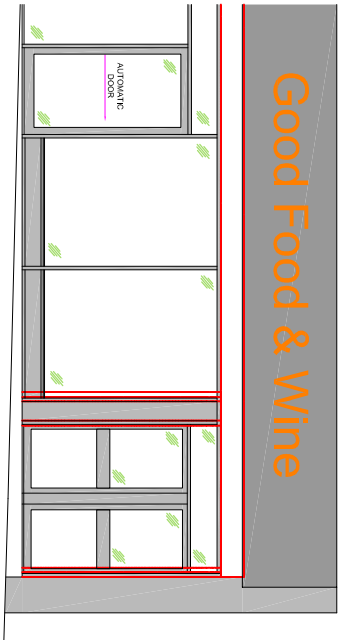


EXISTING ELEVATION

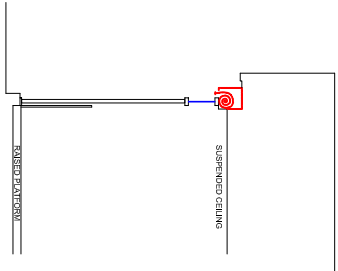

EXISTING SECTION VIEW A-A

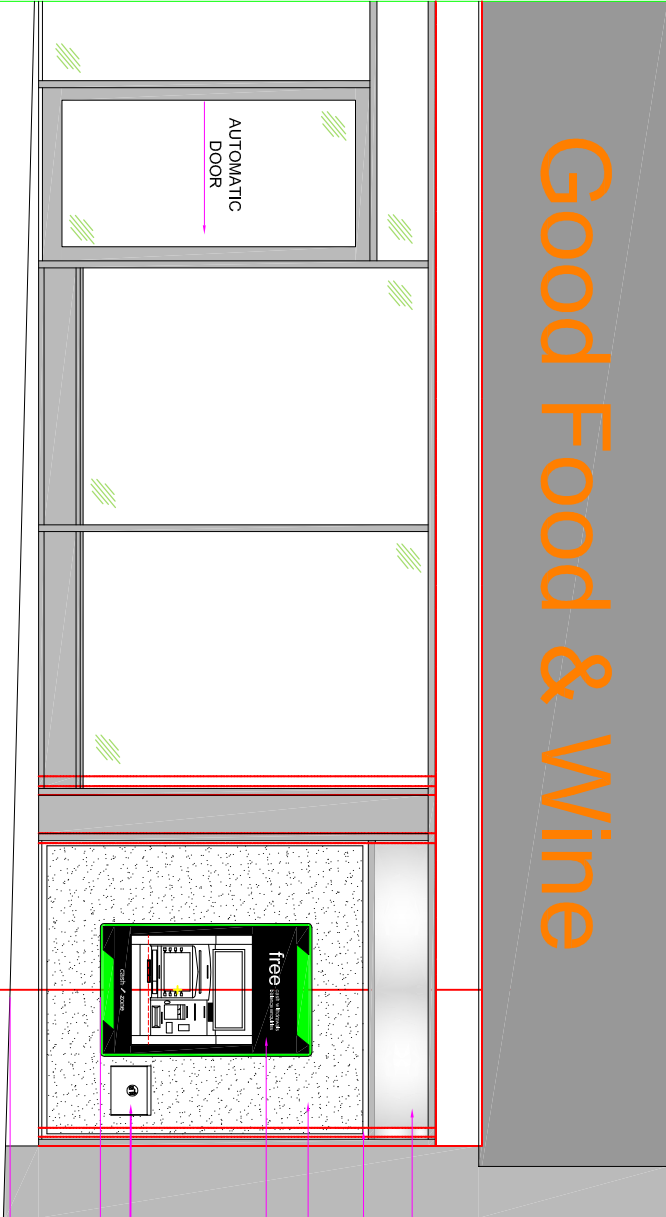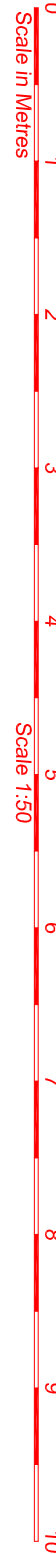

PROPOSED ELEVATION

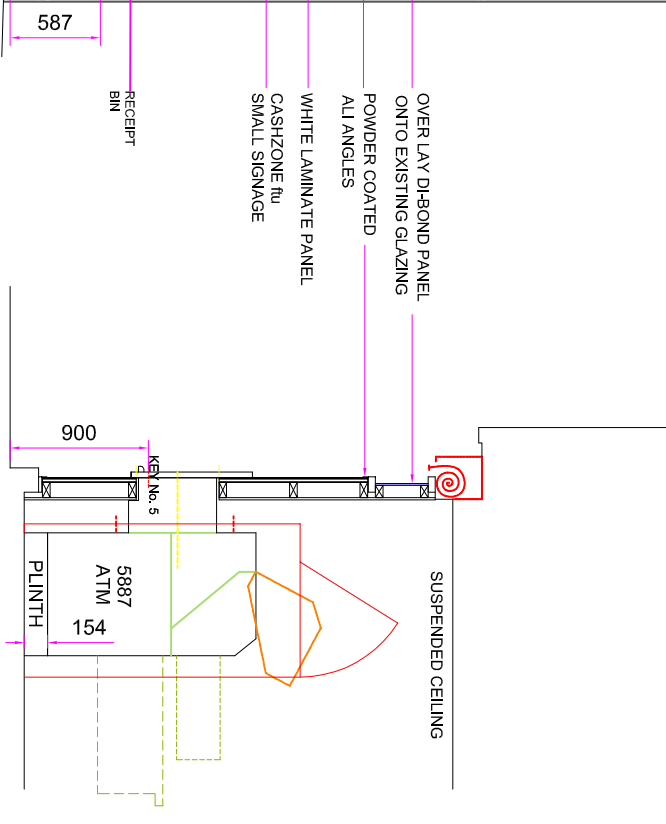

SECTION VIEW A-A