


85 Falling Lane

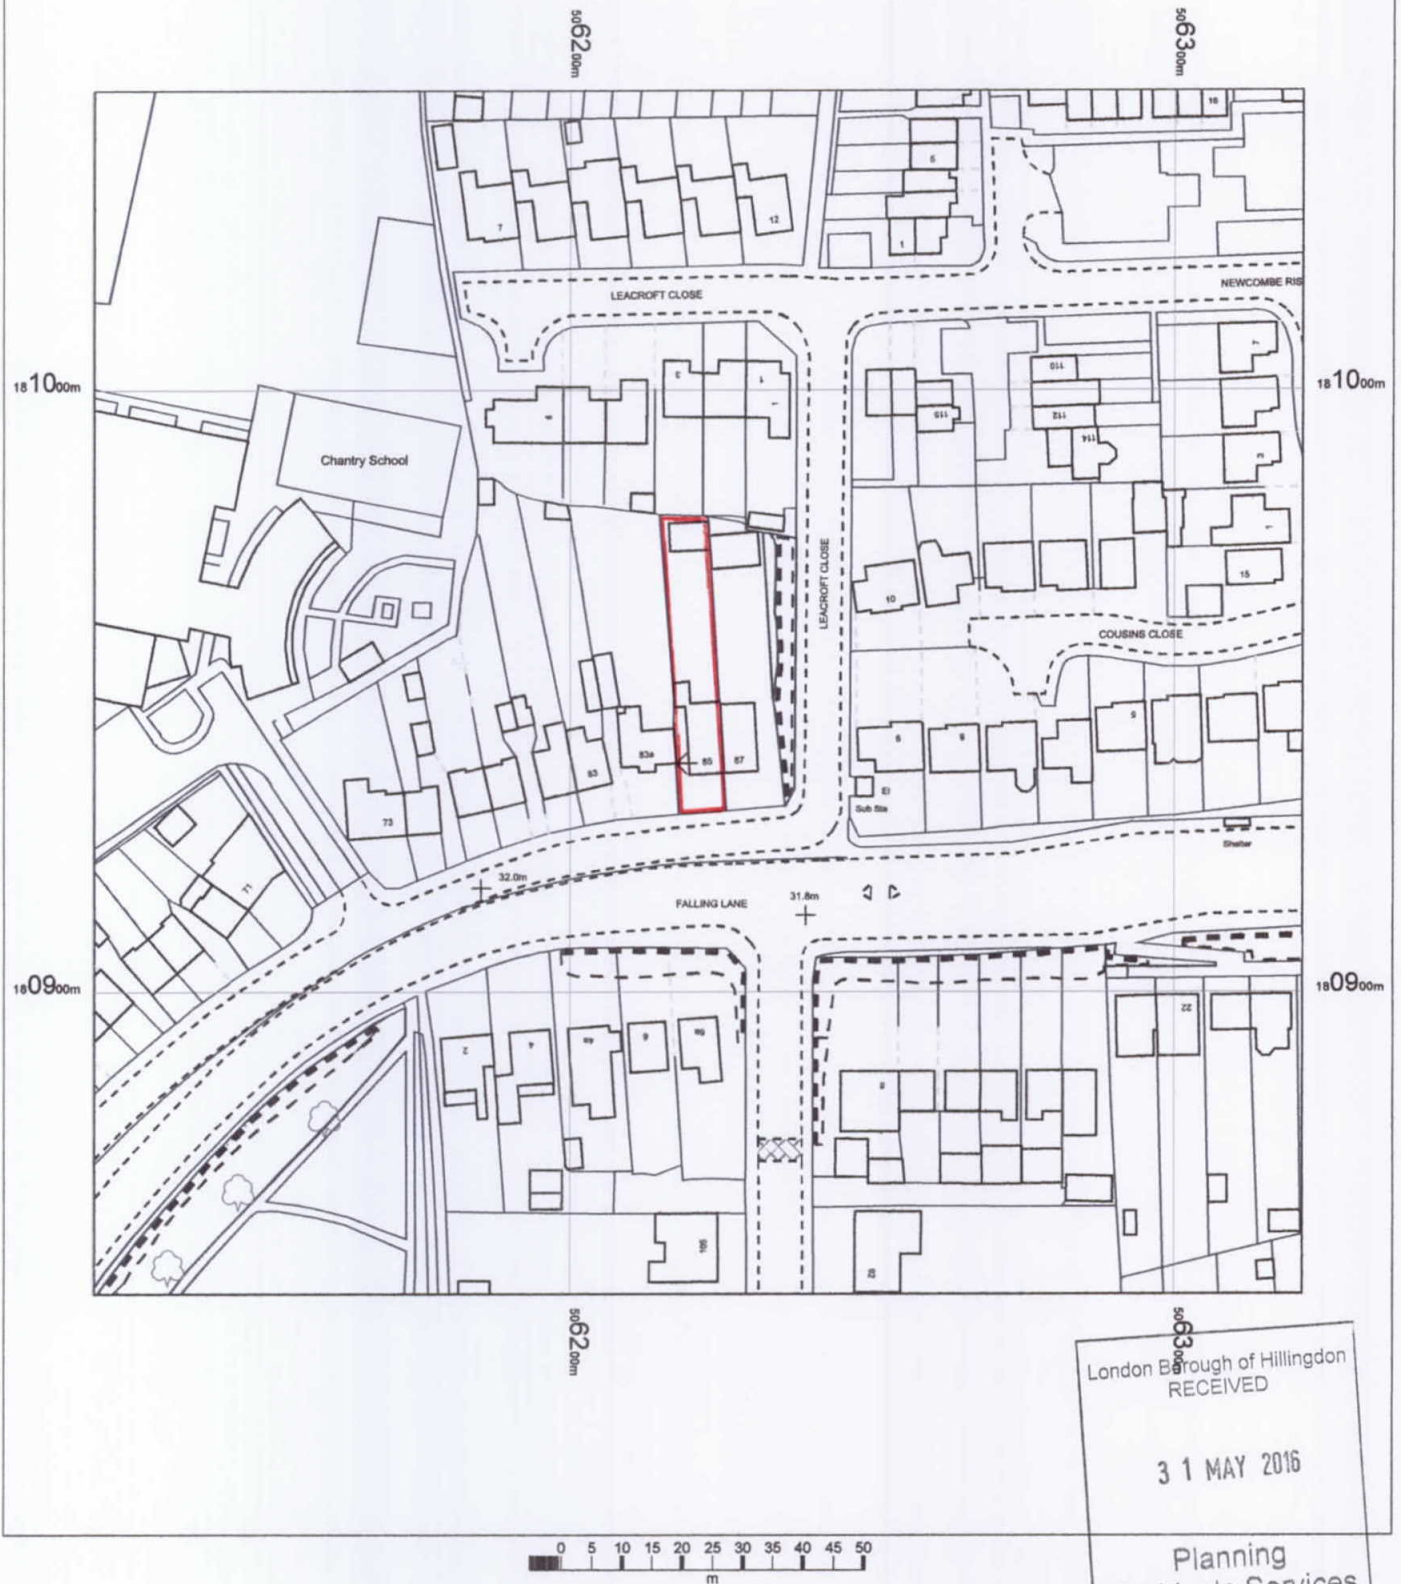

London Borough of Hillingdon
RECEIVED

31 MAY 2016

Planning
Residents Services

OS MasterMap 1250/2500/10000 scale
23 May 2016, ID: BLJT-00530906
www.planningapplicationmaps.co.uk

1:1250 scale print at A4, Centre: 506221 E, 180950 N

©Crown Copyright and database rights 2016 OS
100019980

