
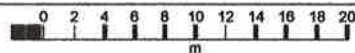


85 Falling Lane

CONVERSION OF DETACHED OUTBUILDING TO GRANNY ANNEX
STUDIO SHOWN THUS 

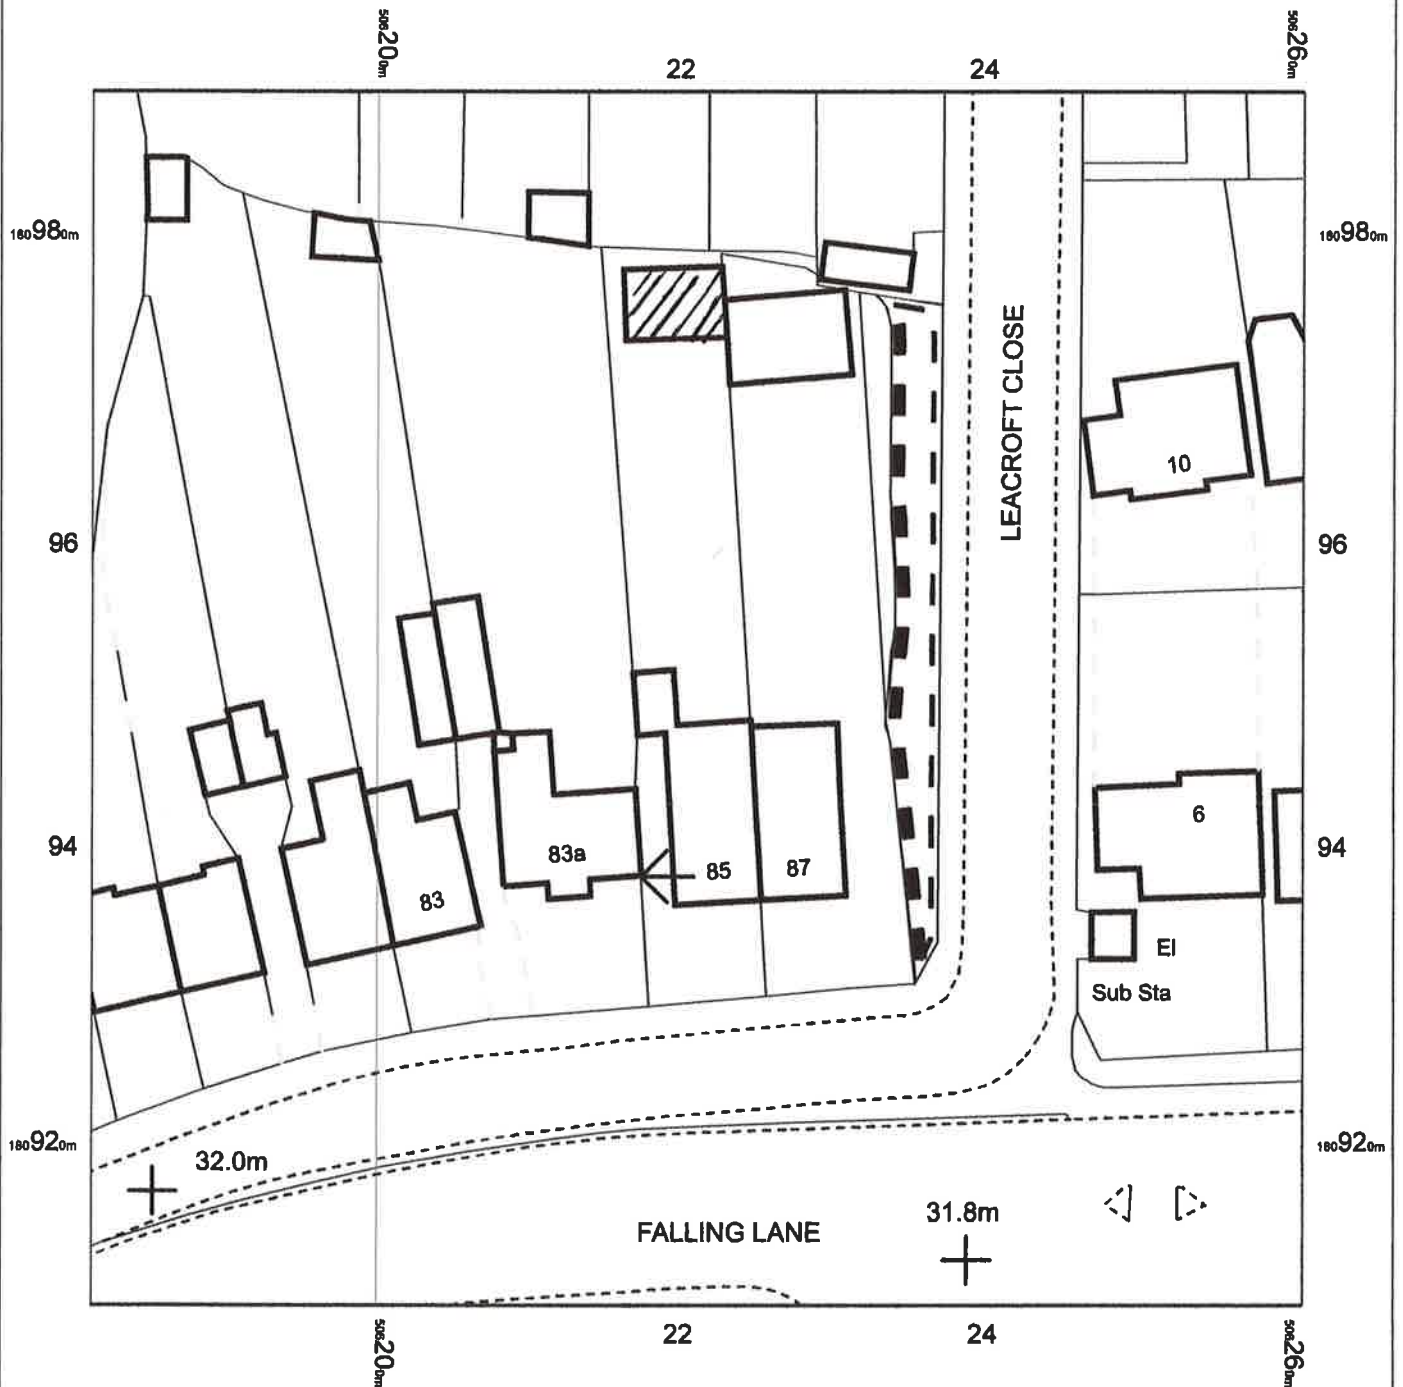

OS MasterMap 1250/2500/10000 scale
23 May 2016, ID: BLJT-00530907
www.planningapplicationmaps.co.uk

1:500 scale print at A4, Centre: 506221 E, 180950 N

©Crown Copyright and database rights 2016 OS
100019080

