
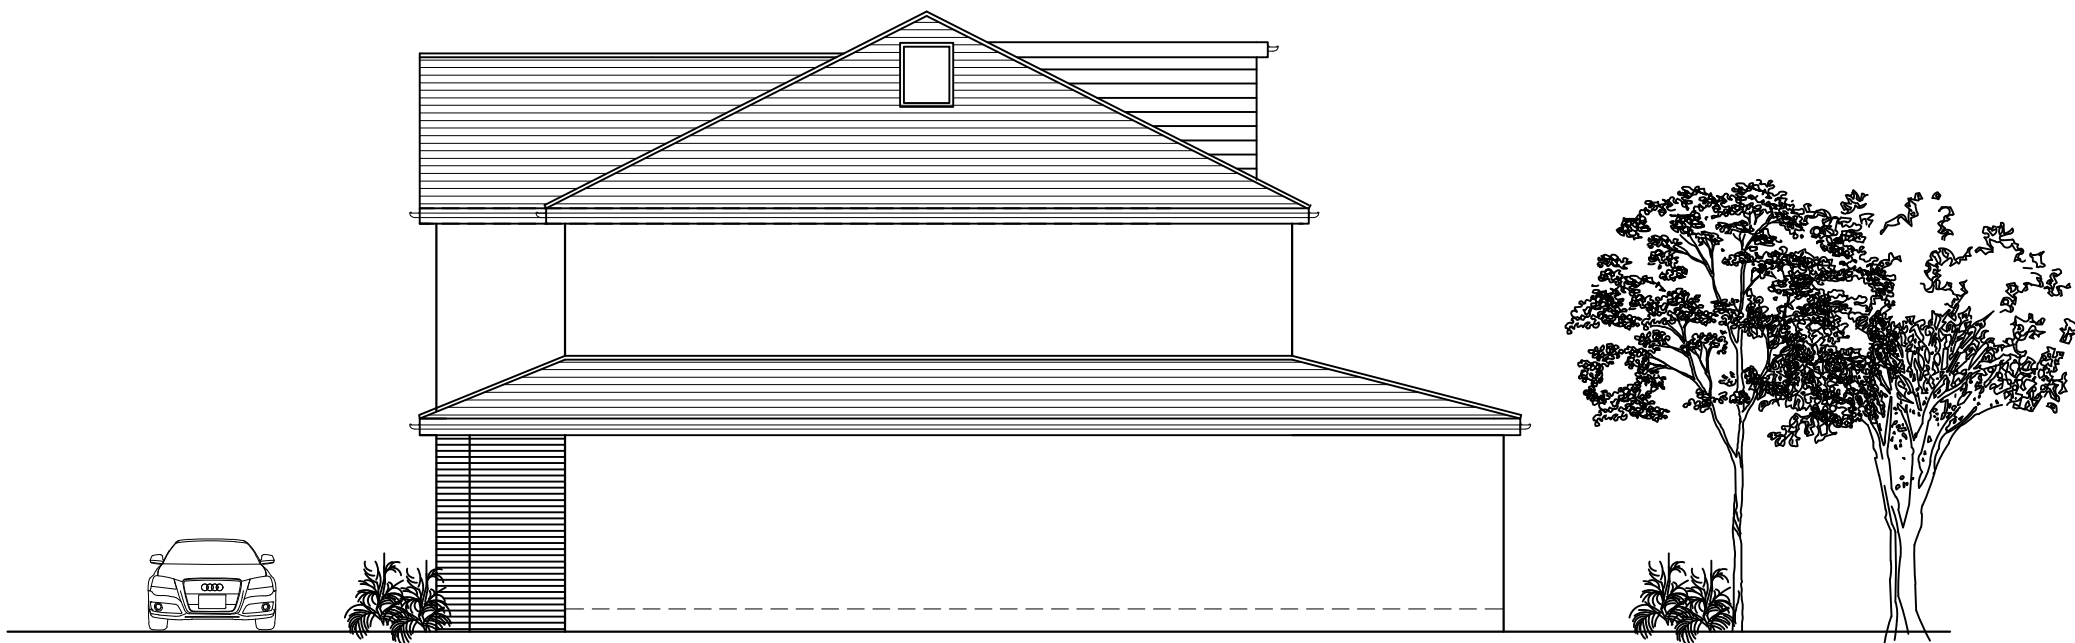


AMENDMENTS	
A	Elevation amended 26/09/18
B	Juliet balconies added 16/08/19

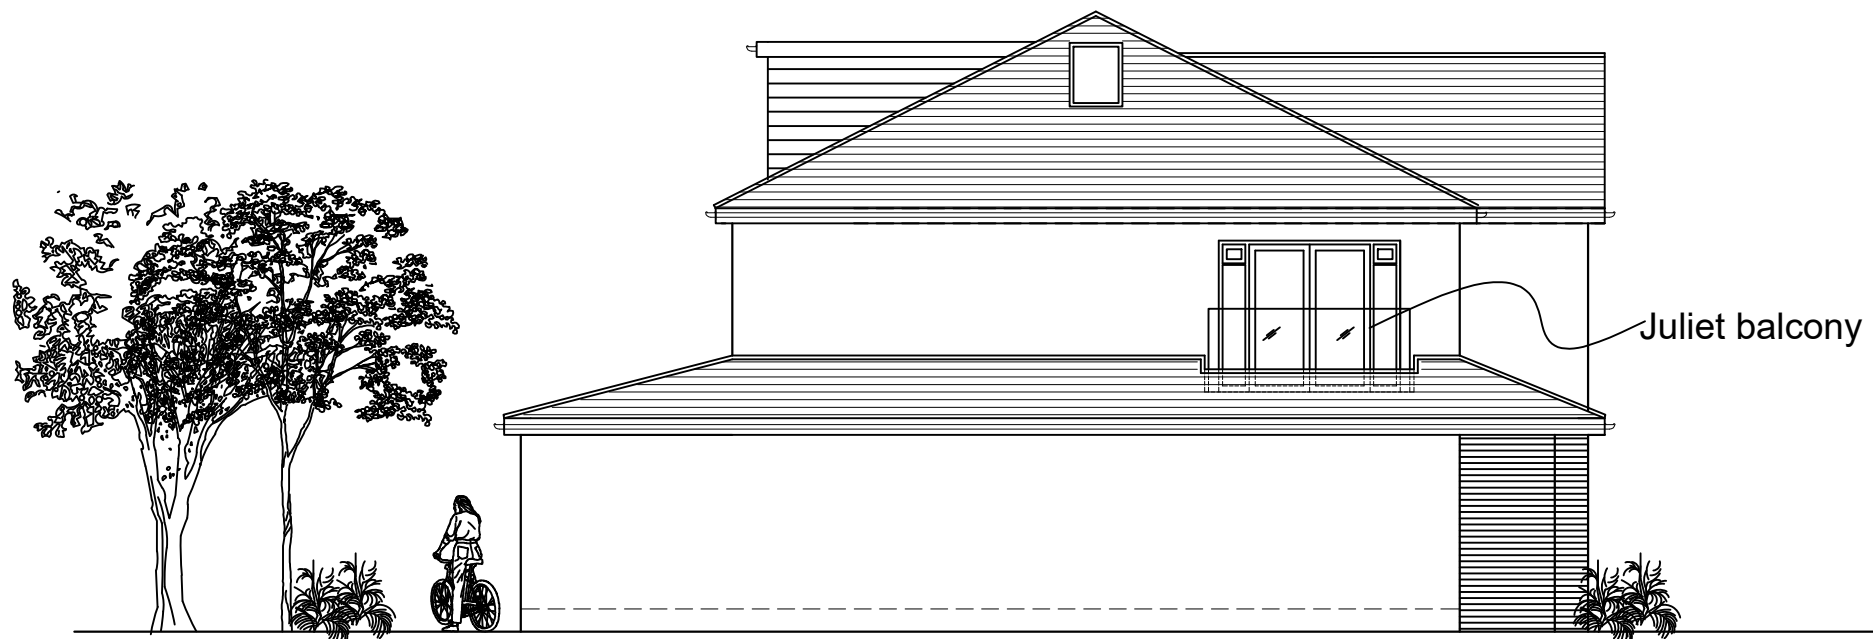

PROPOSED
ELEVATIONS

200 Harefield Road, Uxbridge, UB8 1PS

Scale Bar
1:100 @ A2

0 1 2 3 4 5 6 7 8 9 10

Metres



THE GILLETT MACLEOD PARTNERSHIP
Chartered Architects & Town Planning Consultants
1 High Road Old Eastcote Pinner Middlesex HA5 2EW tel. 0208 868 1333

Drg. No. 18/3205/7B
Scale 1:200
Date 07/08/18
Drawn by S.Bieszczad

REVISION	
B	
C	drawer