

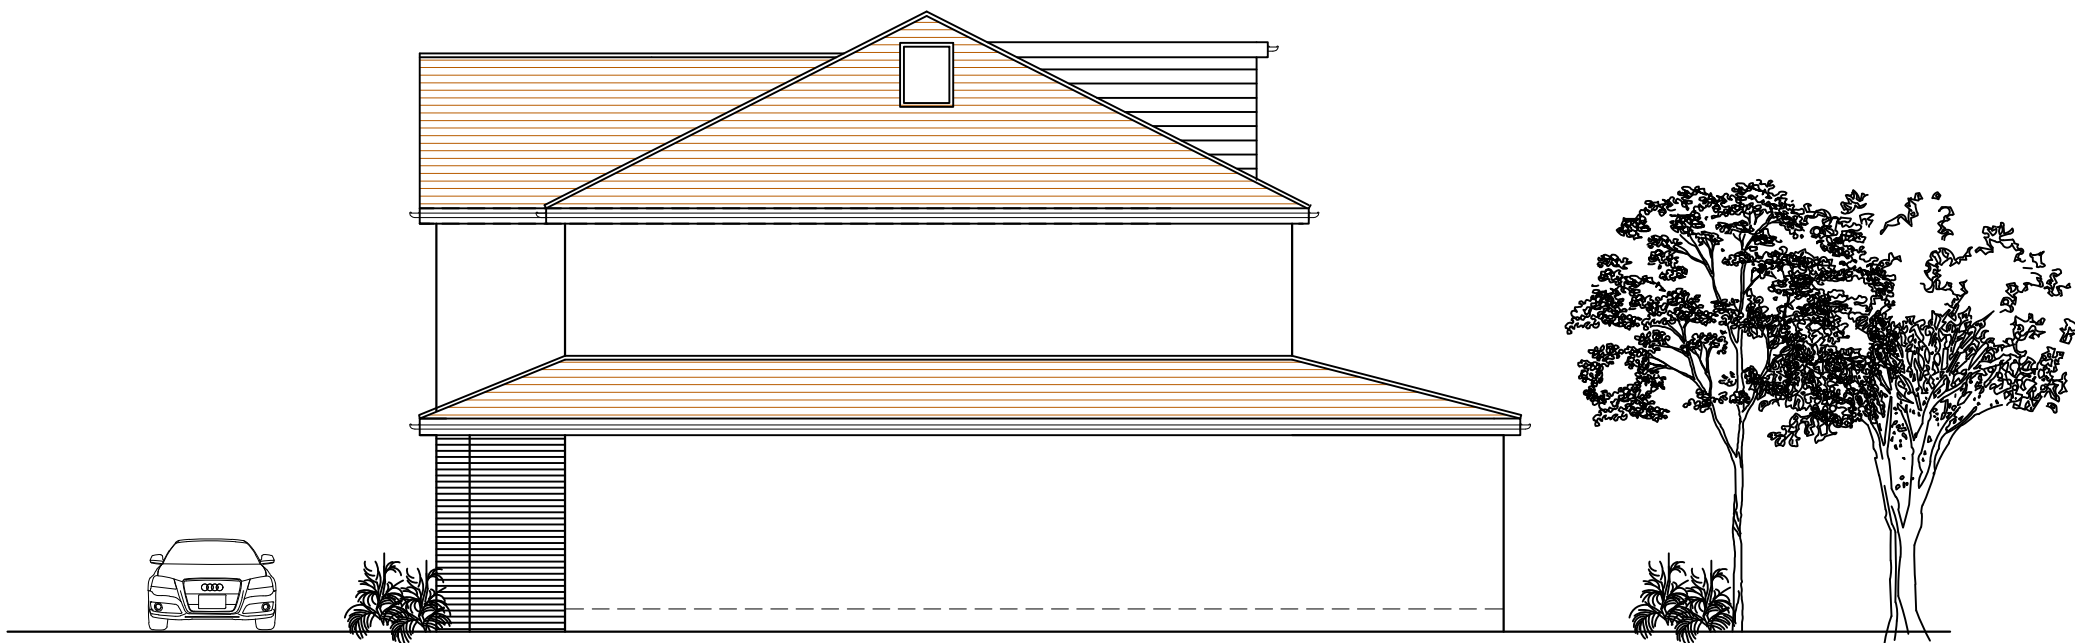


AMENDMENTS	
A	Elevation amended 26/09/18
B	Juliet balconies added 16/08/19
C	Juliet balcony added 16/08/19
D	Details changed as client wanted 20/01/20

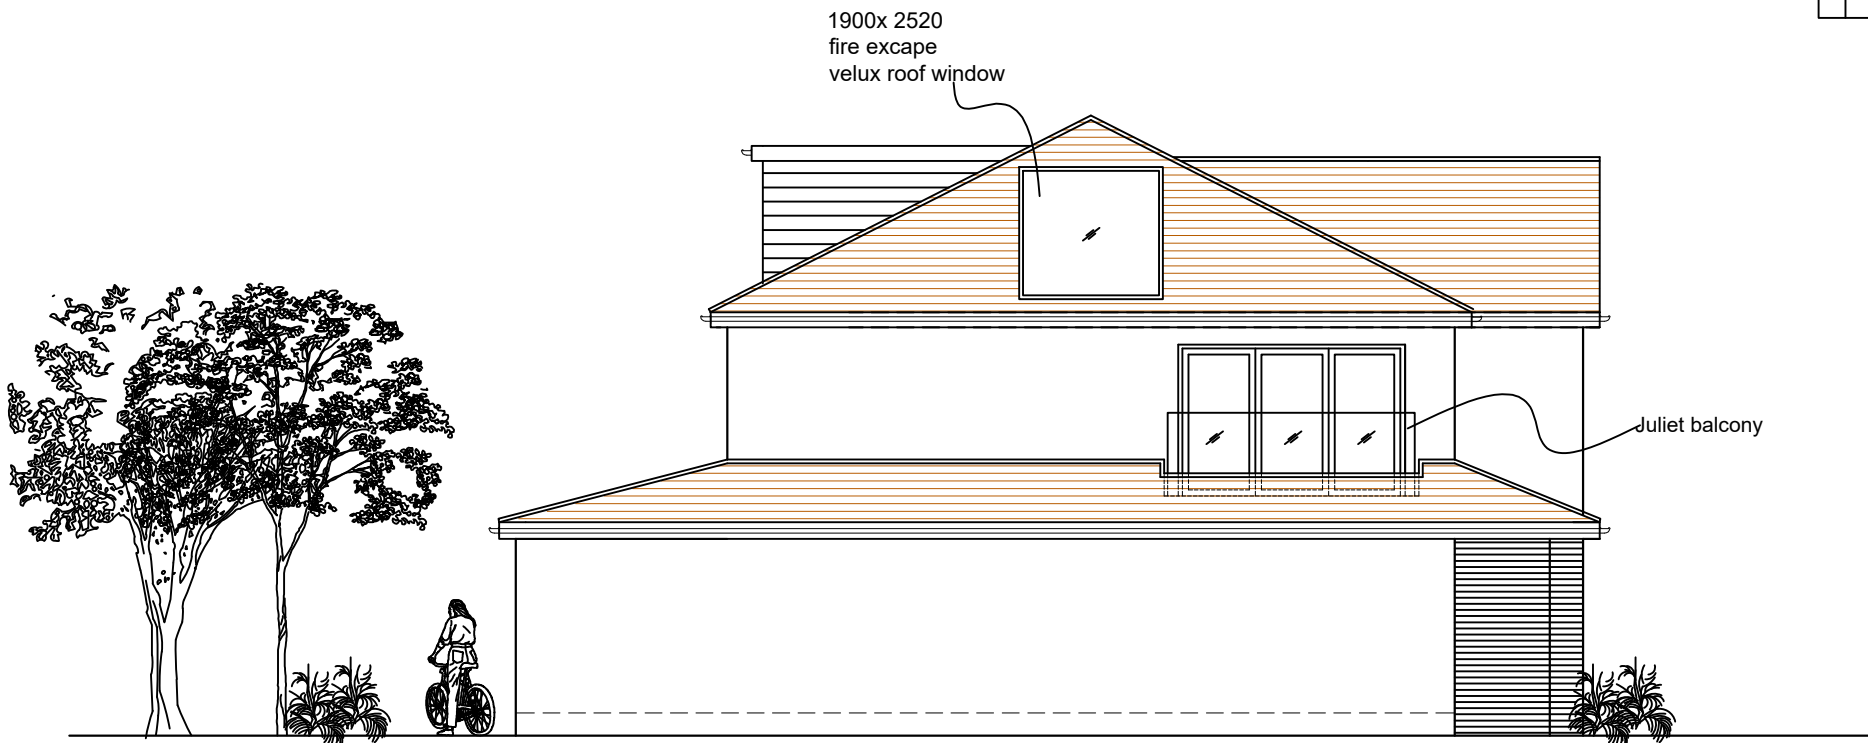

200 Harefield Road, Uxbridge, UB8 1PS

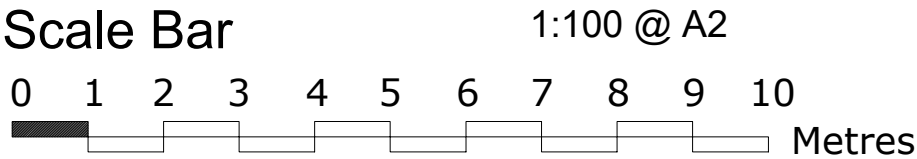

THE GILLETT MACLEOD PARTNERSHIP
Chartered Architects & Town Planning Consultants
1 High Road Old Eastcote Pinner Middlesex HA5 2EW tel. 0208 868 1333

Drg. No. 18/3205/7D
Scale 1:200
Date 07/08/18
Drawn by S.Bieszczad

REVISION	
D	
C	drawer

PROPOSED
ELEVATIONS