


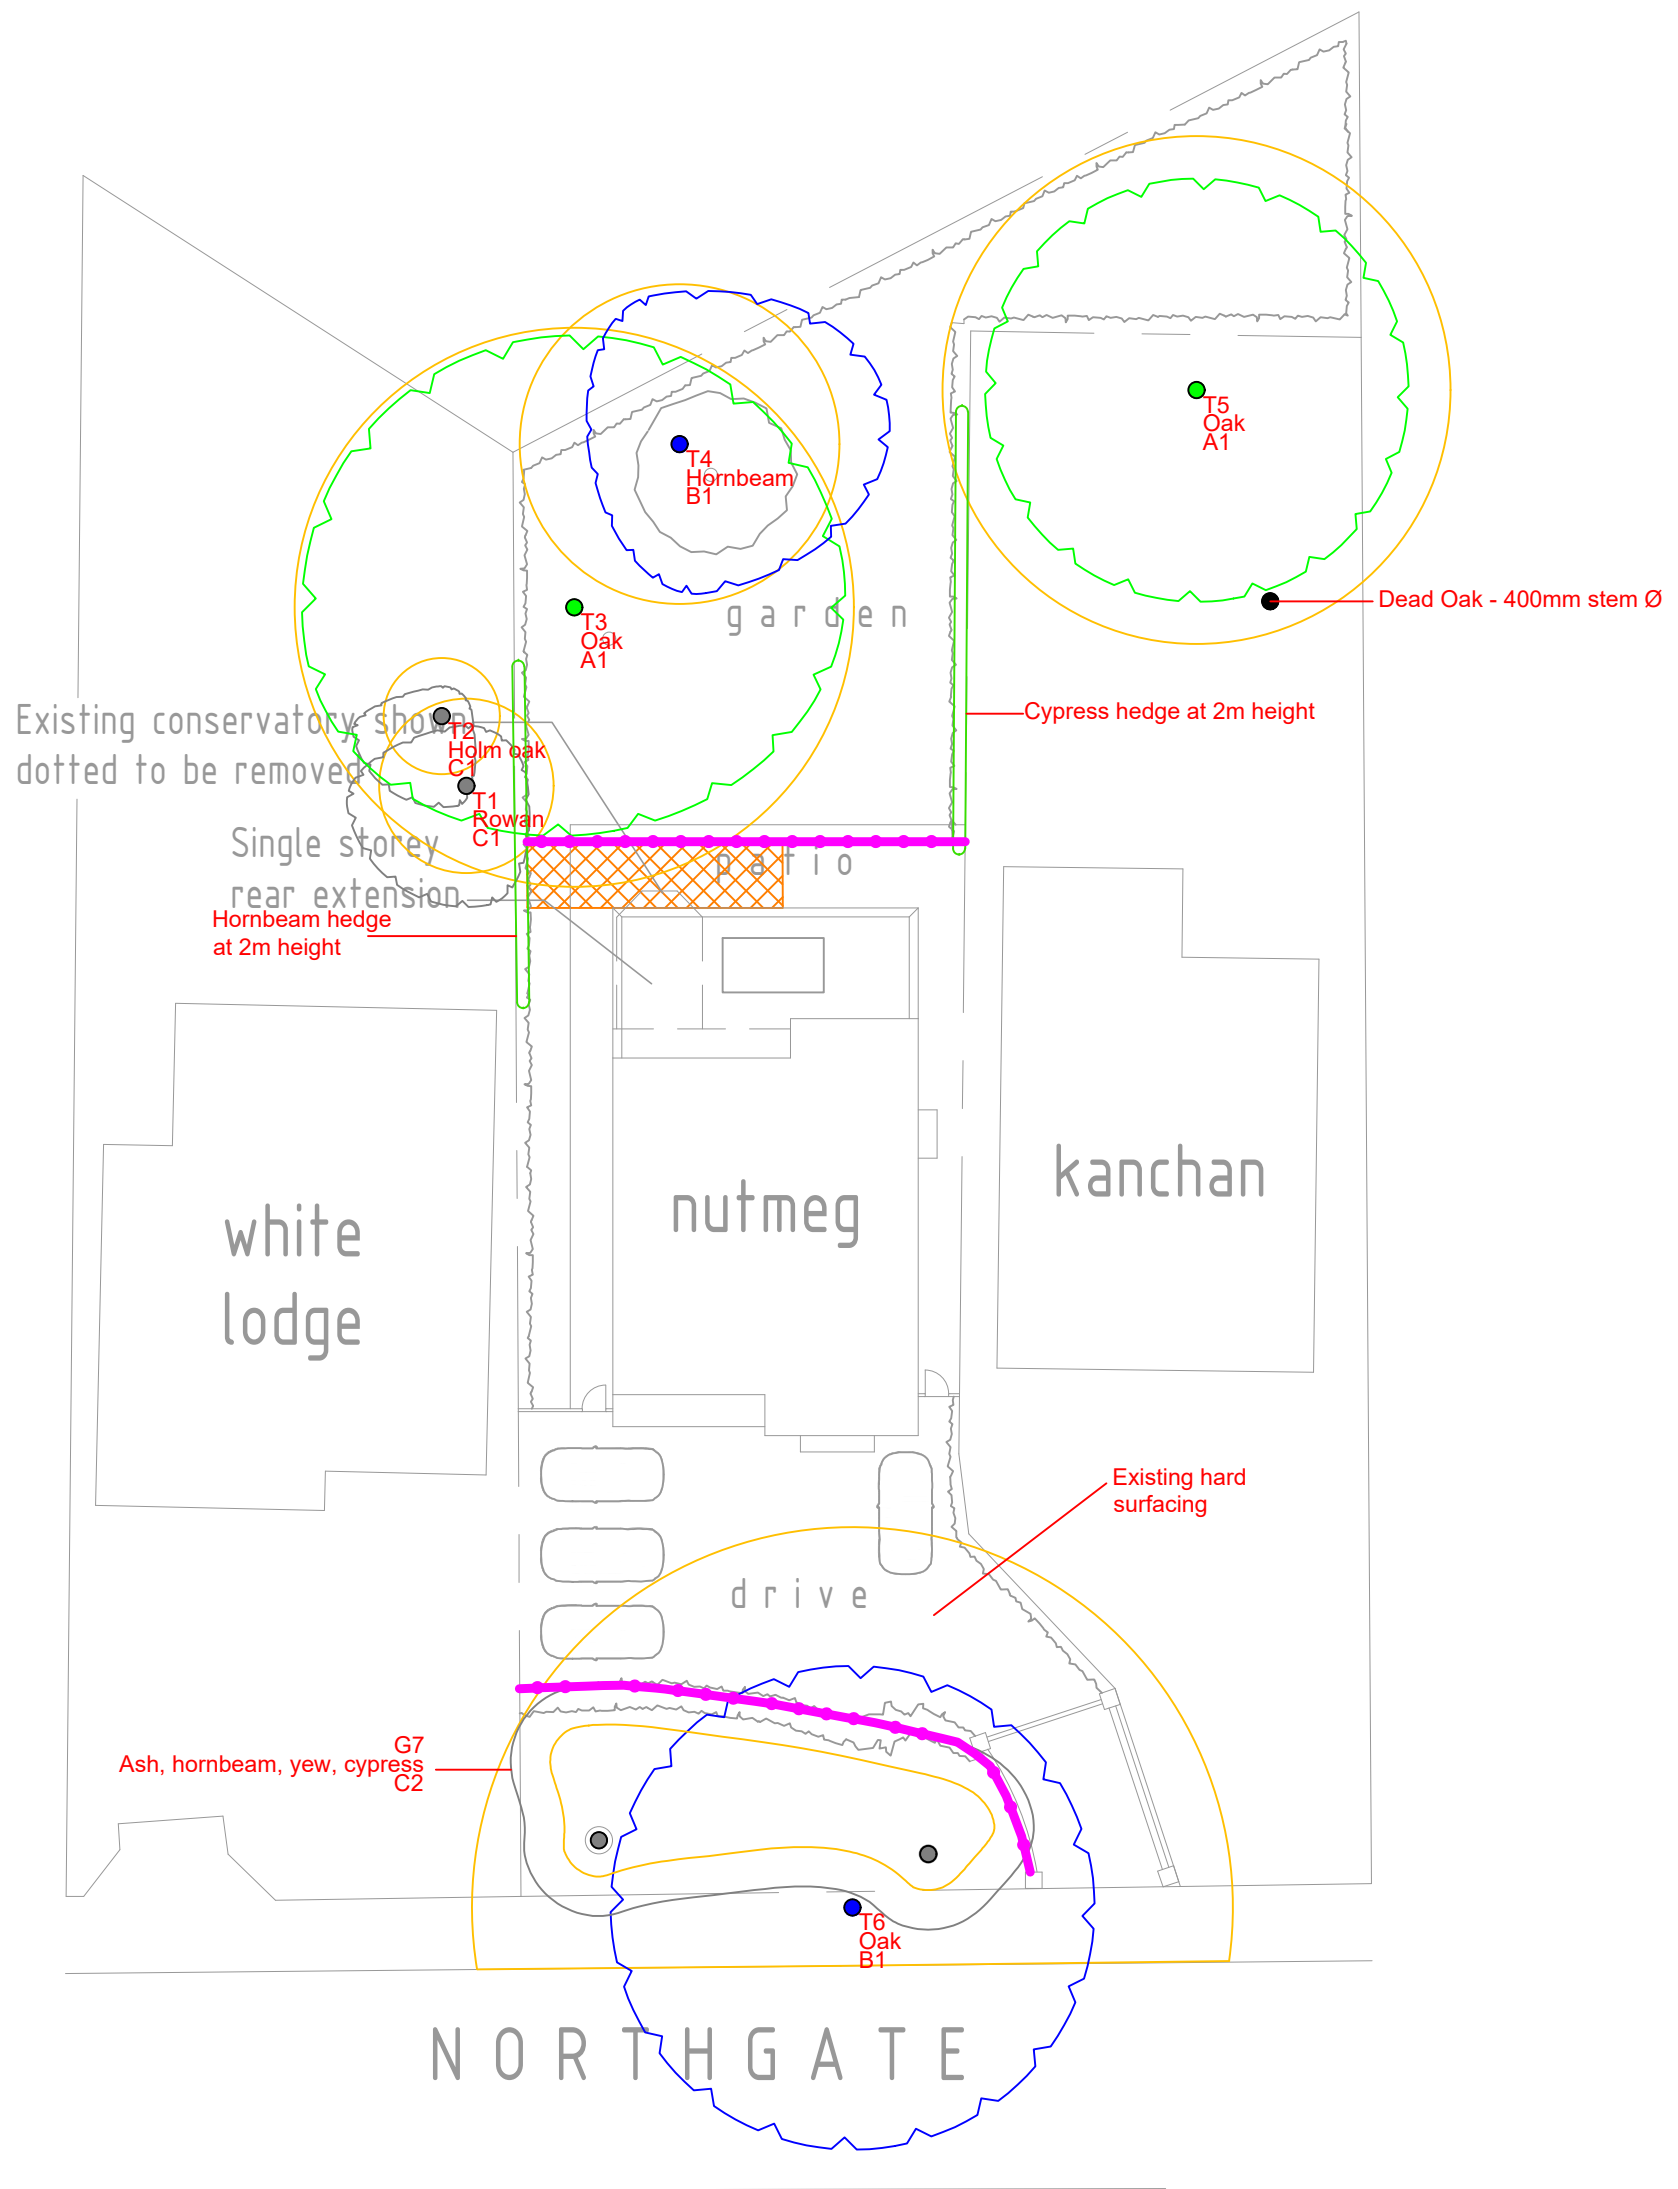

t: 07884 056 025
e: glen@ghatrees.co.uk
www.ghatrees.co.uk

Site: Nutmeg House, Northgate, Northwood, HA6 2TH	1:250 @ A3
Drawing Title: Tree Protection Plan	Feb 2021

Key:

- Category A
- Category B
- Category C
- Category U
- Tree Protection Fencing
- Temporary Ground Protection

Category Legend:

- Category A: Green dot
- Category B: Blue dot
- Category C: Grey dot
- Category U: Red dot

Tree Protection Legend:

- Tree Protection Fencing: Pink line with arrows
- Temporary Ground Protection: Orange hatched area

Tree Label Legend:

- Tree Number: T1, T2, T3, T4, T5, T6
- Species: Rowan, Holm oak, Oak, Hornbeam
- Category: C1, A1, B1, C2

NOTE: Tree/group numbers marked have approximate locations.