
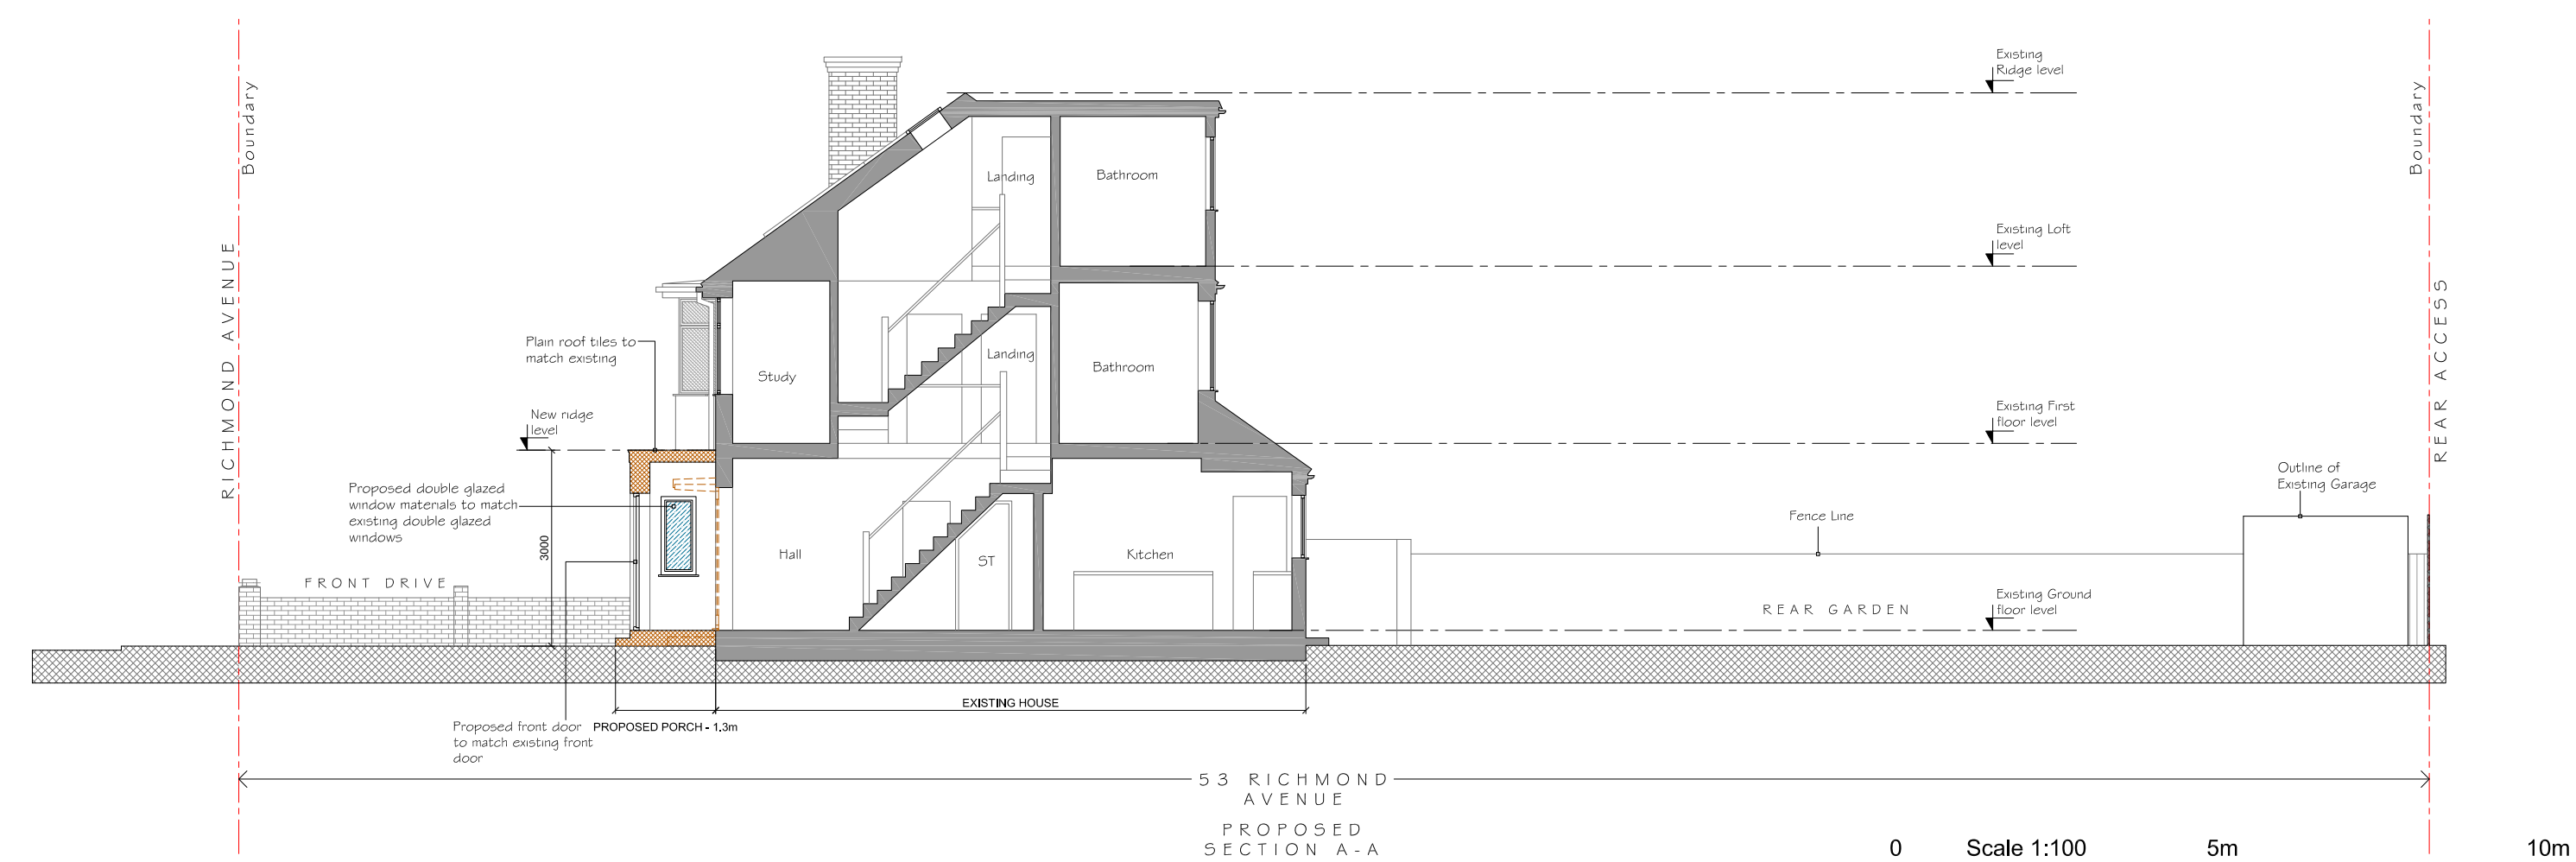
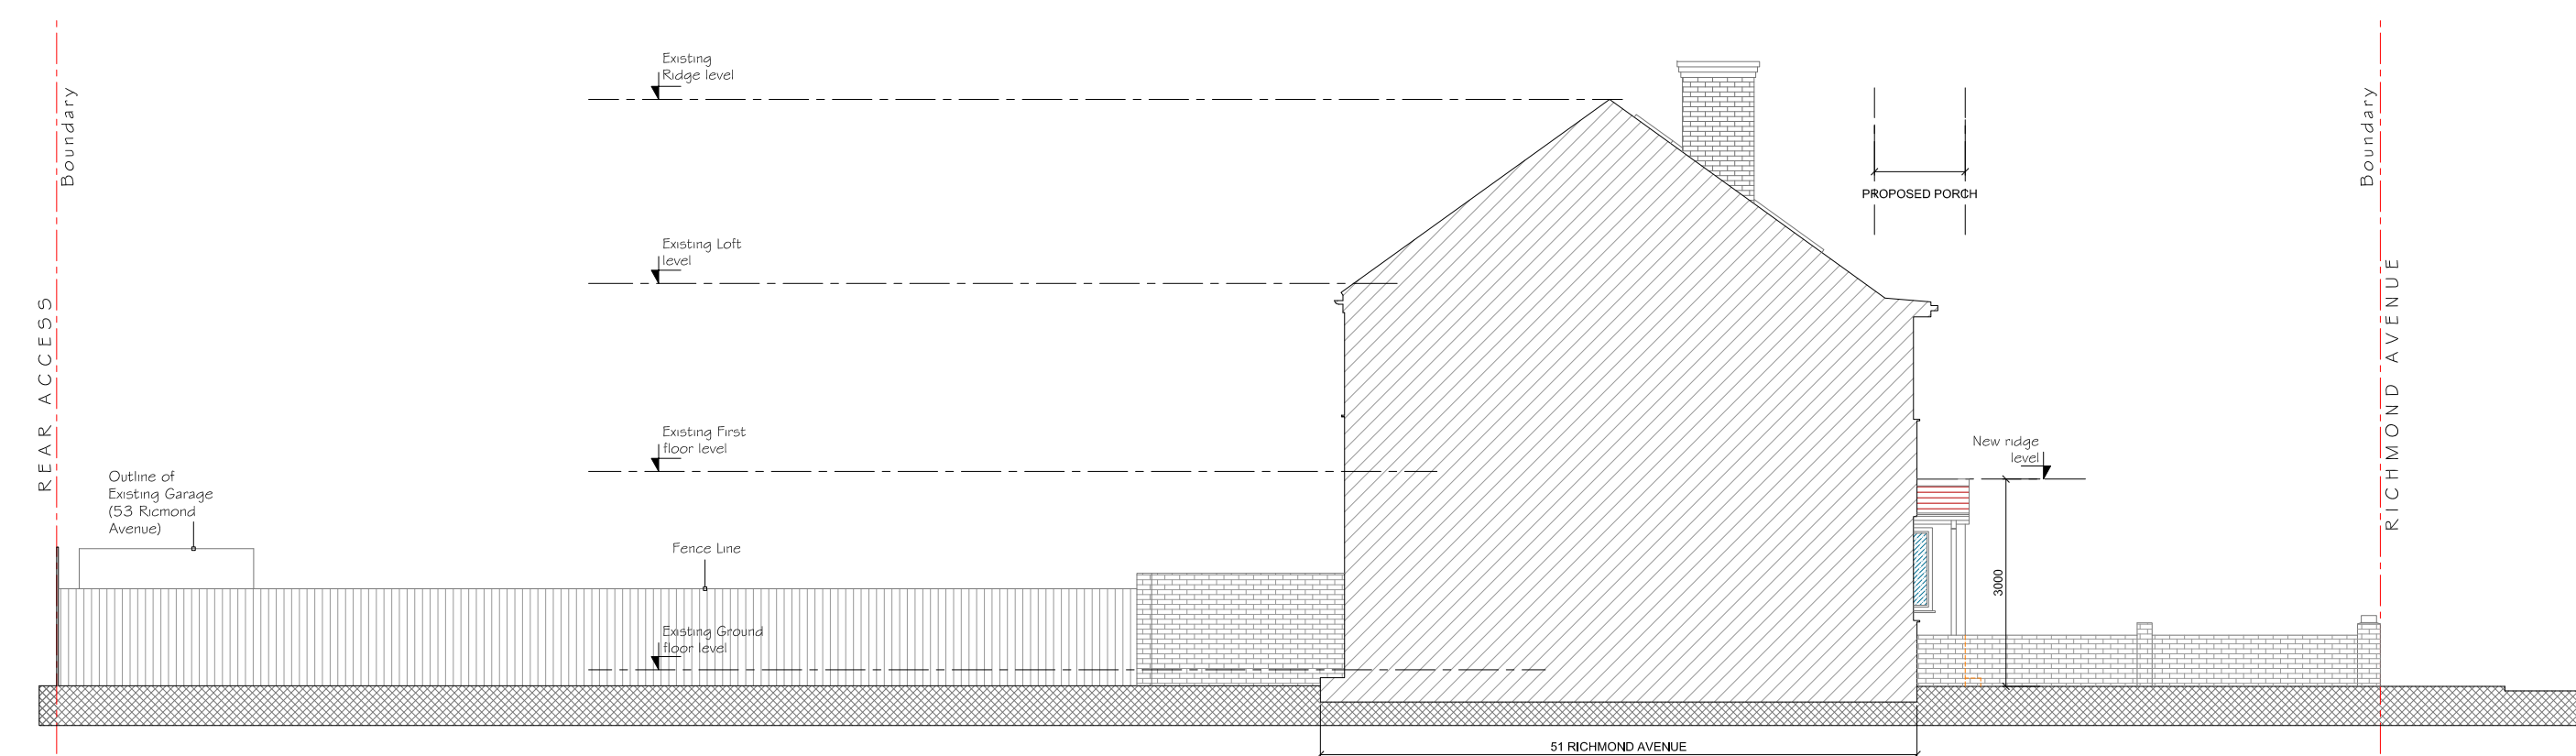
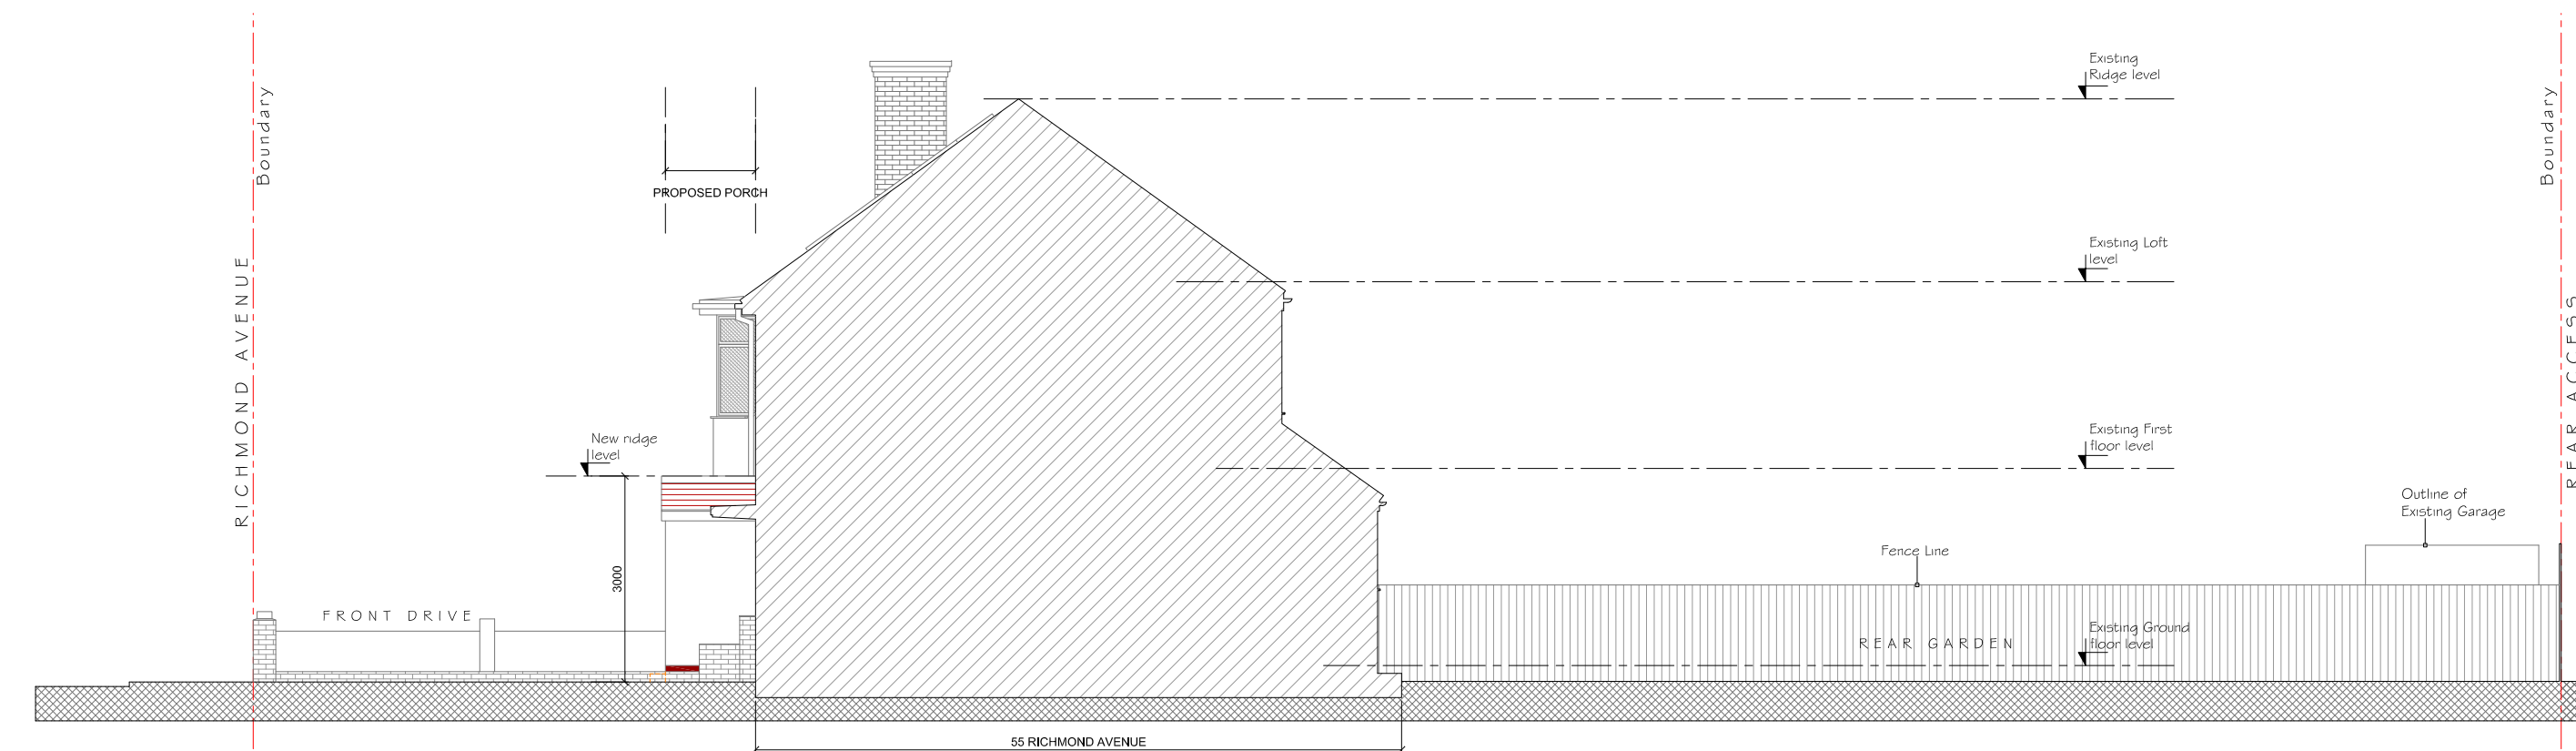
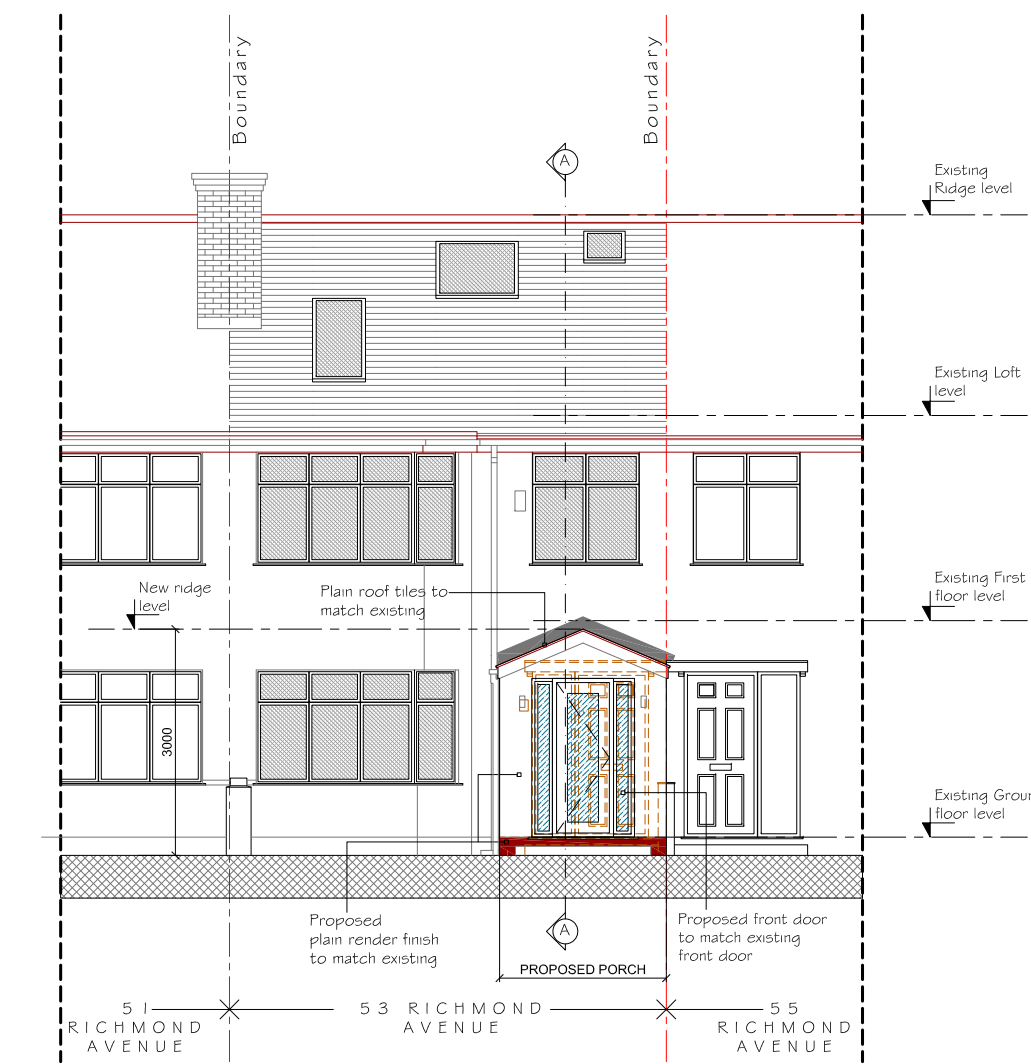
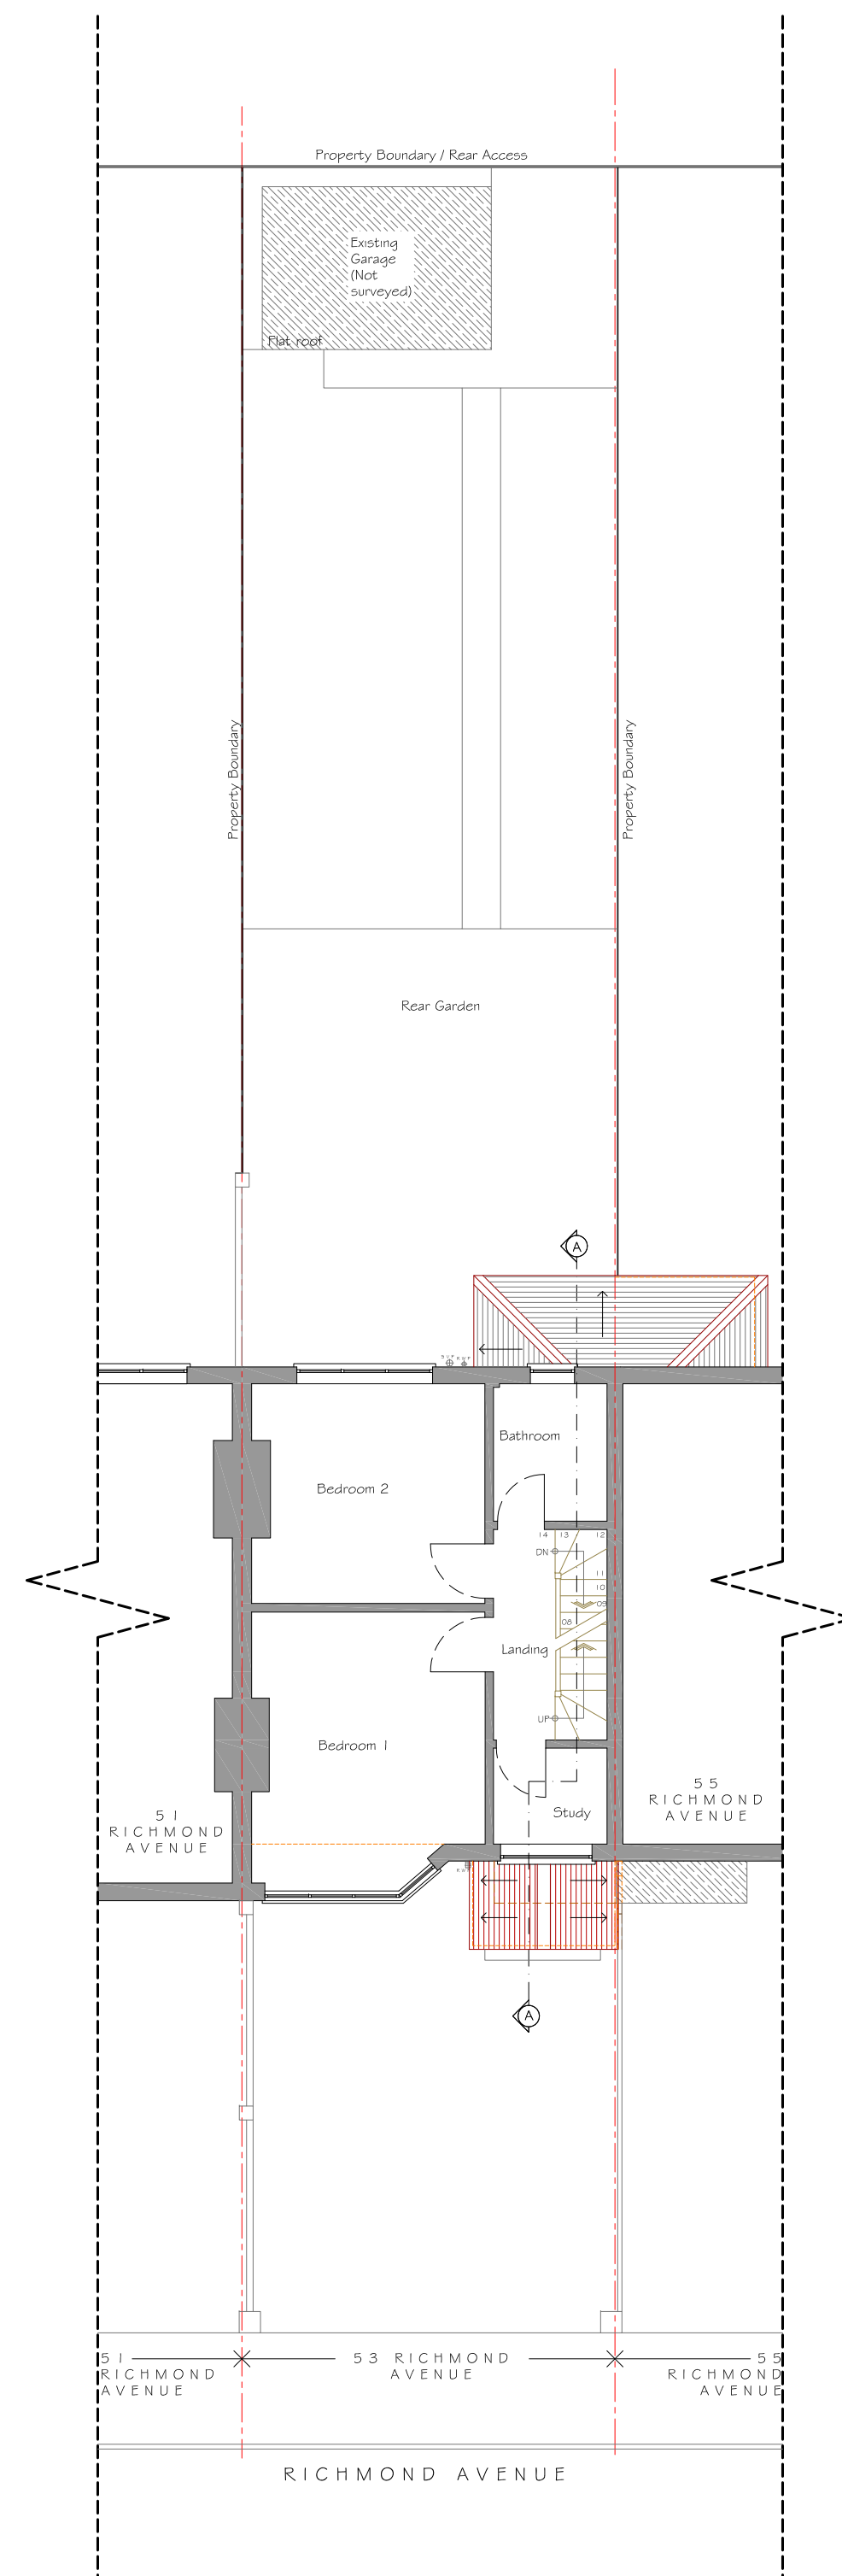
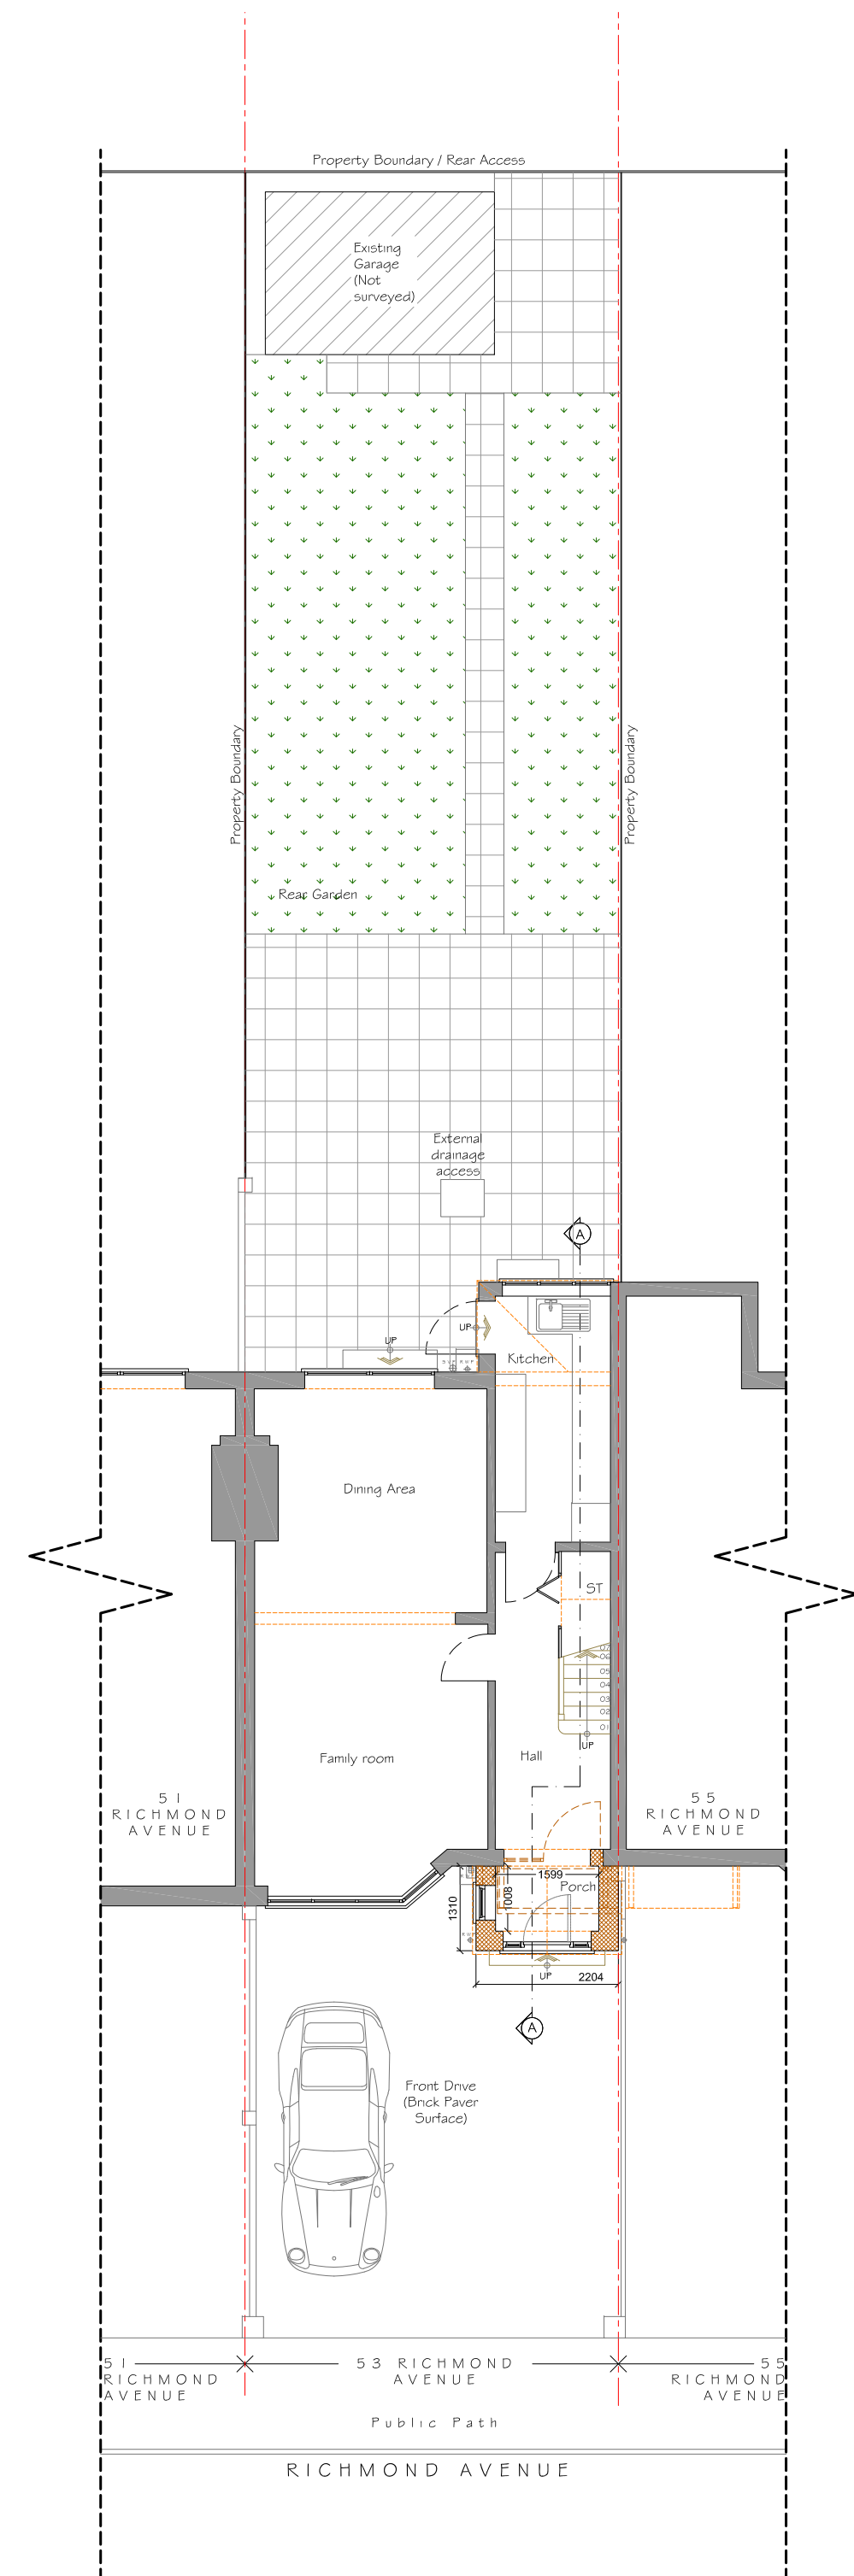
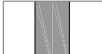


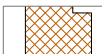

AMENDMENTS / NOTES			
*	*	*	*
*	*	*	*
*	*	*	*

LEGEND

	LINE OF EXISTING TO BE DEMOLISHED
	EXISTING WALLS
	PROPOSED WALLS
	PROPOSED ROOF
	EXISTING WINDOW
	PROPOSED WINDOW

PROJECT

53 RICHMOND AVE.
HILLINGDON
UXBRIDGE
UB10 9BH

DRAWING

PROPOSED FRONT
PORCH

DRAWN BY: SK	DATE: 12.02.2018
CHECKED BY: N/A	DATE: N/A
APPROVED BY: N/A	SCALE: 1:100@A1
DRAWING NO:	REV:
02.2018/PL/01	N/A