



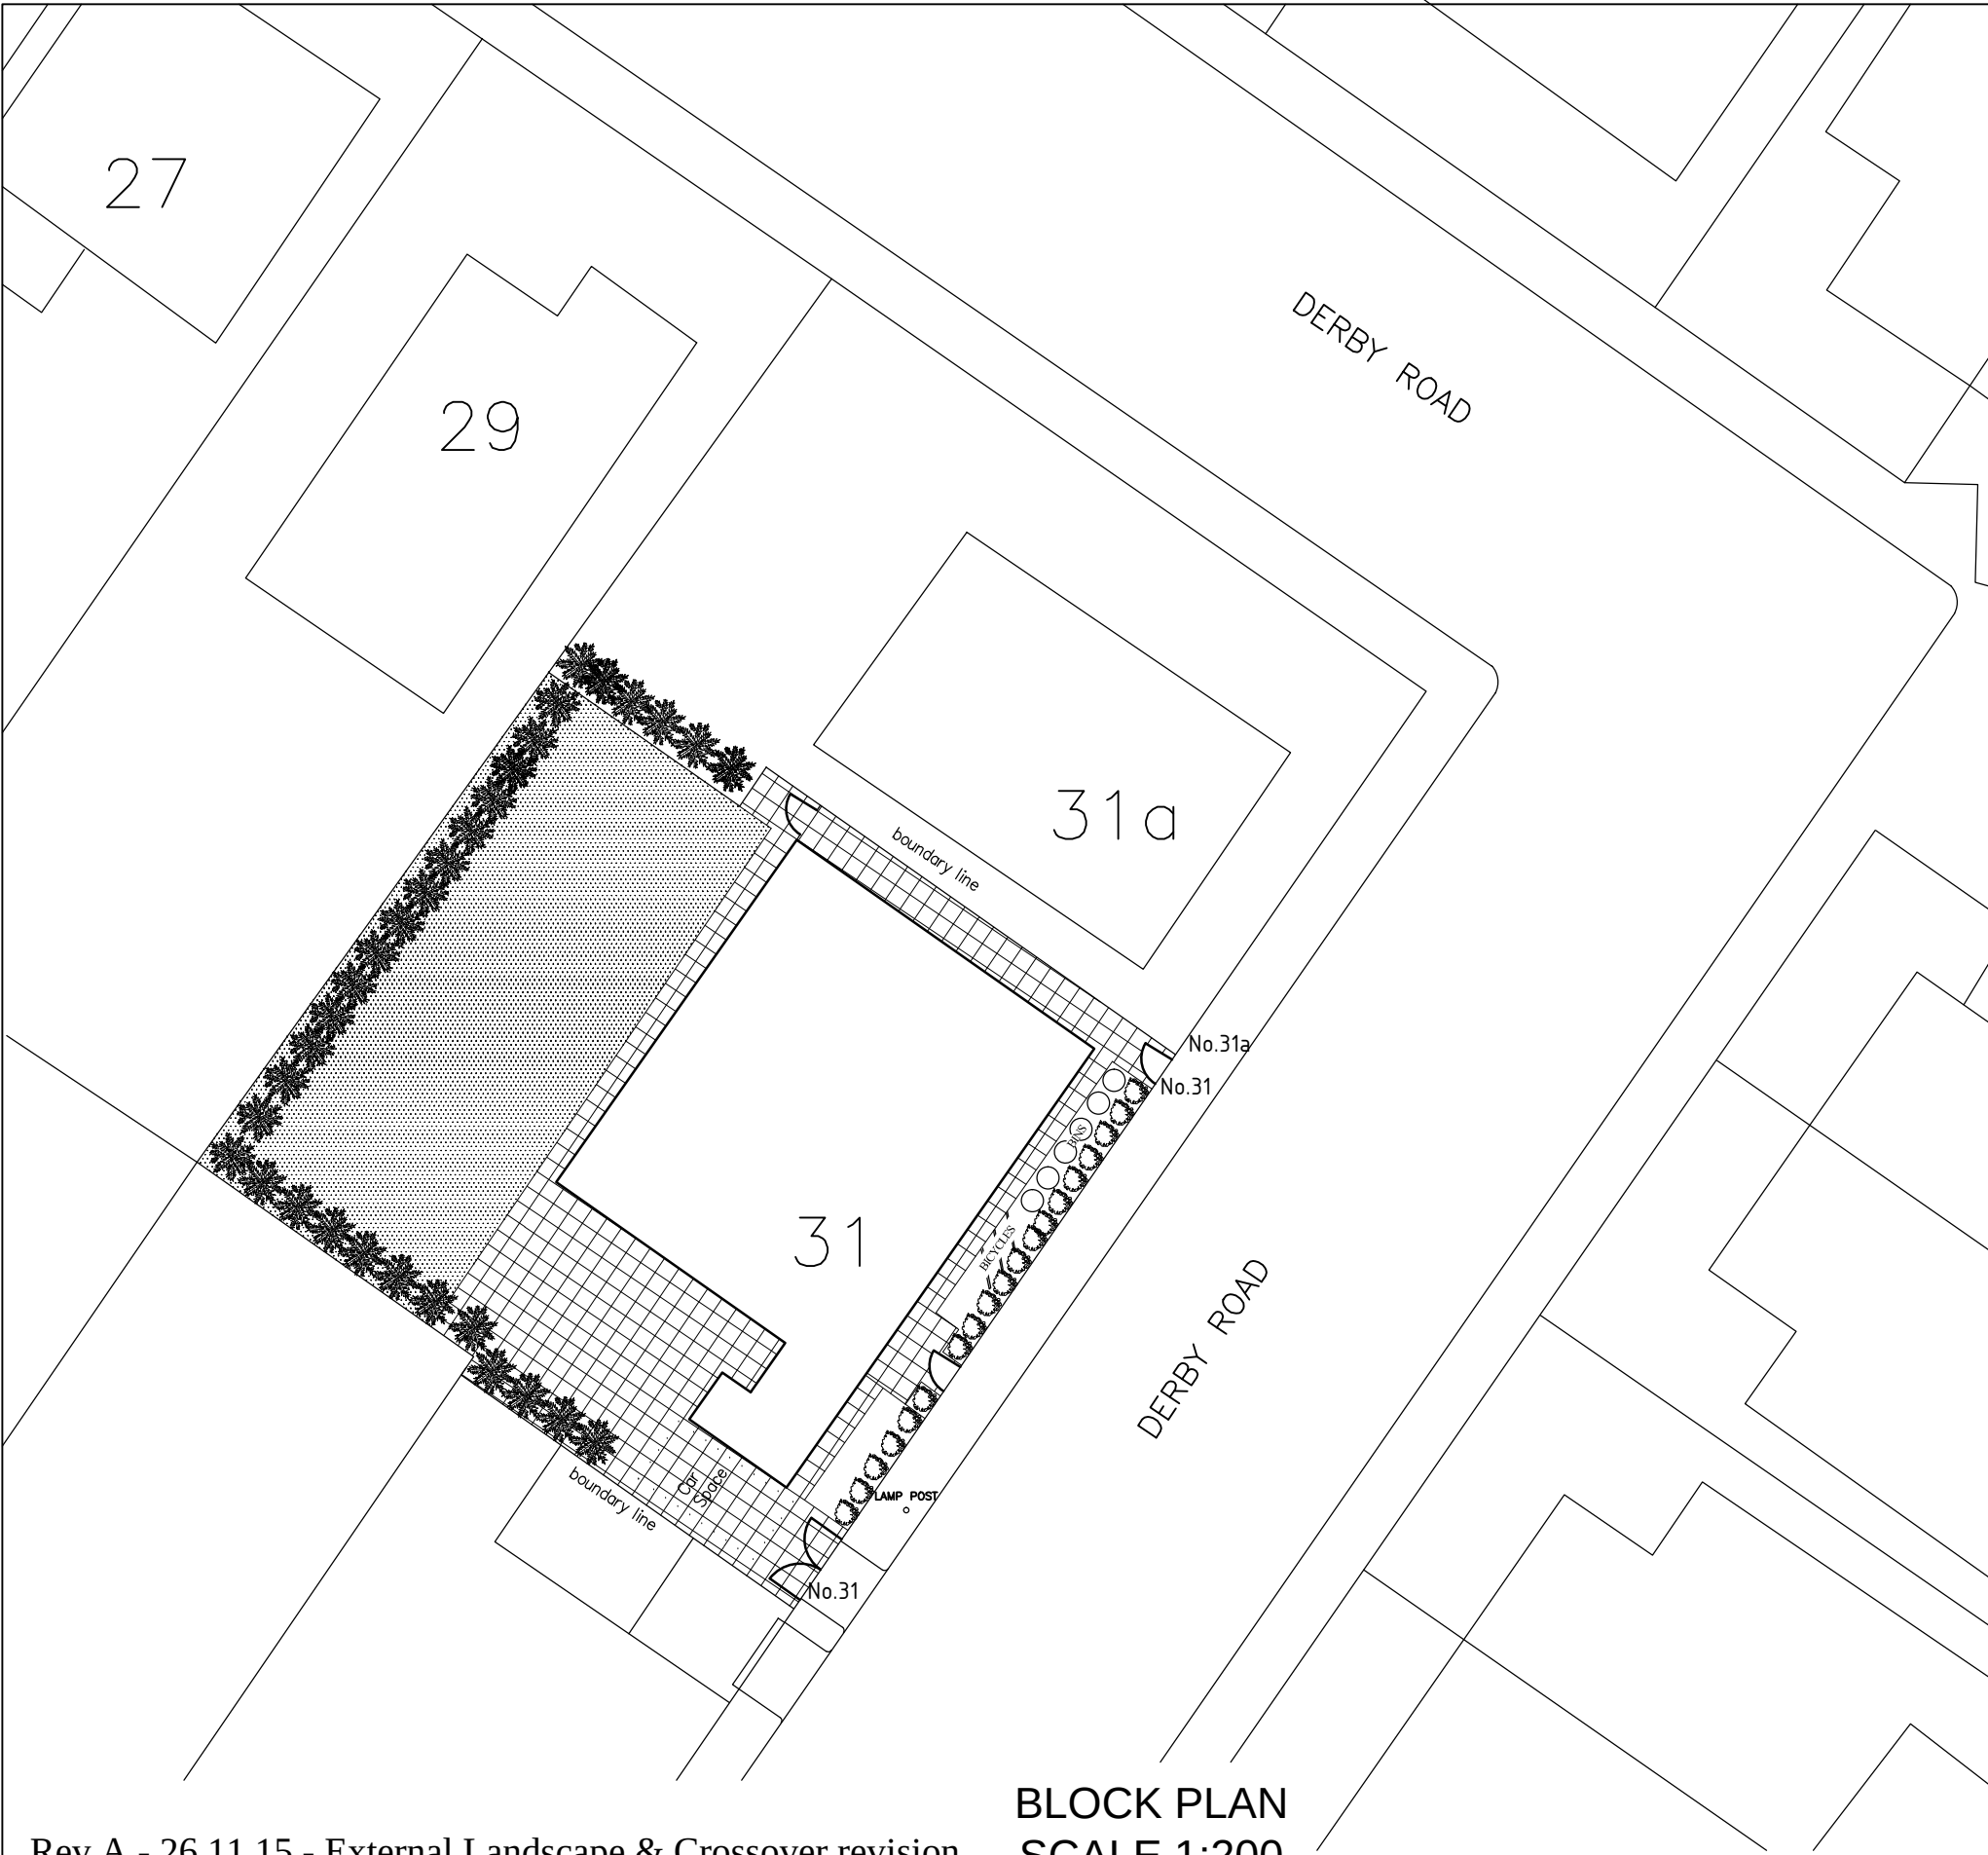

BLOCK PLAN
SCALE 1:200

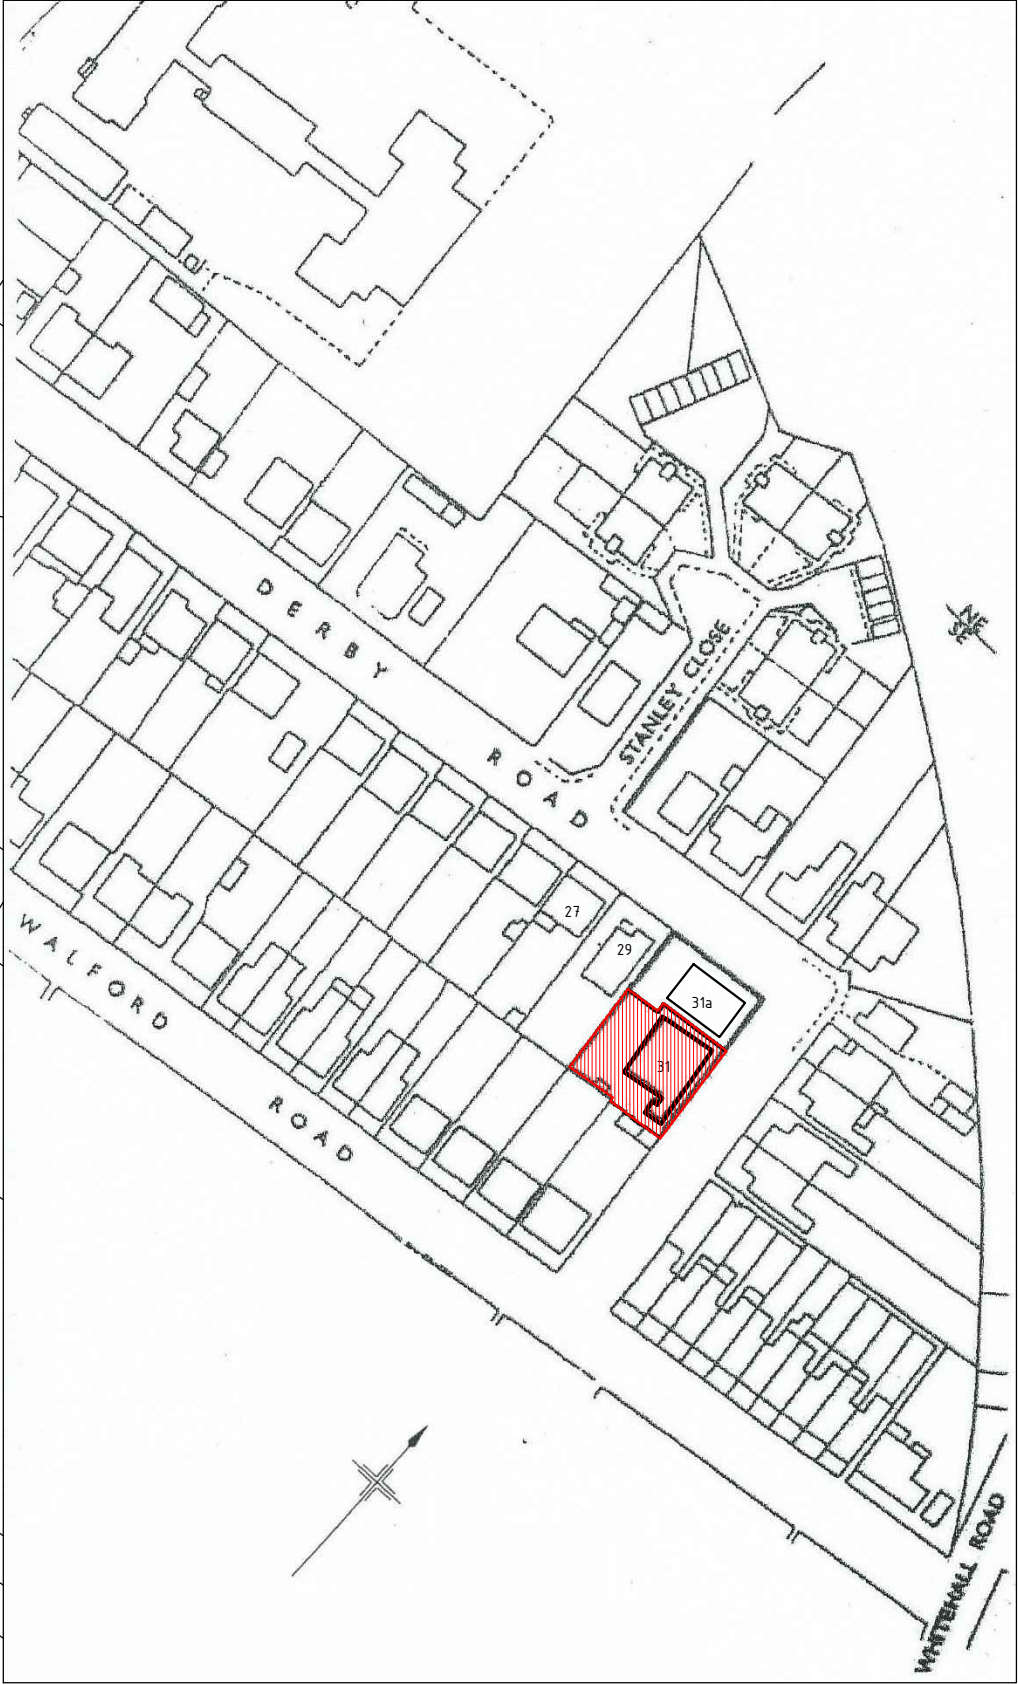

SITE LOCATION PLAN
SCALE 1:1250

Rev A - 26.11.15 - External Landscape & Crossover revision

HOMESTYLE PROJECTS Ltd 75 Western Road London, W5 5DT Tel. 0797 588 1364 Email: homestyleprojects@gmail.com	DESIGNED:	31 Derby Road, Uxbridge, UB8	CONVERSION OF EXISTING DETACHED BUNGALOW INTO 3N FLATS	DRAWING TITLE: EXISTING BLOCK AND SITE LOCATION PLANS	SCALE: 1:200 @A3		DATE: 07/14
	DRAWN:				1:1250 @A3		
	HPL				DRAWING No.: HPL 226/01A		