


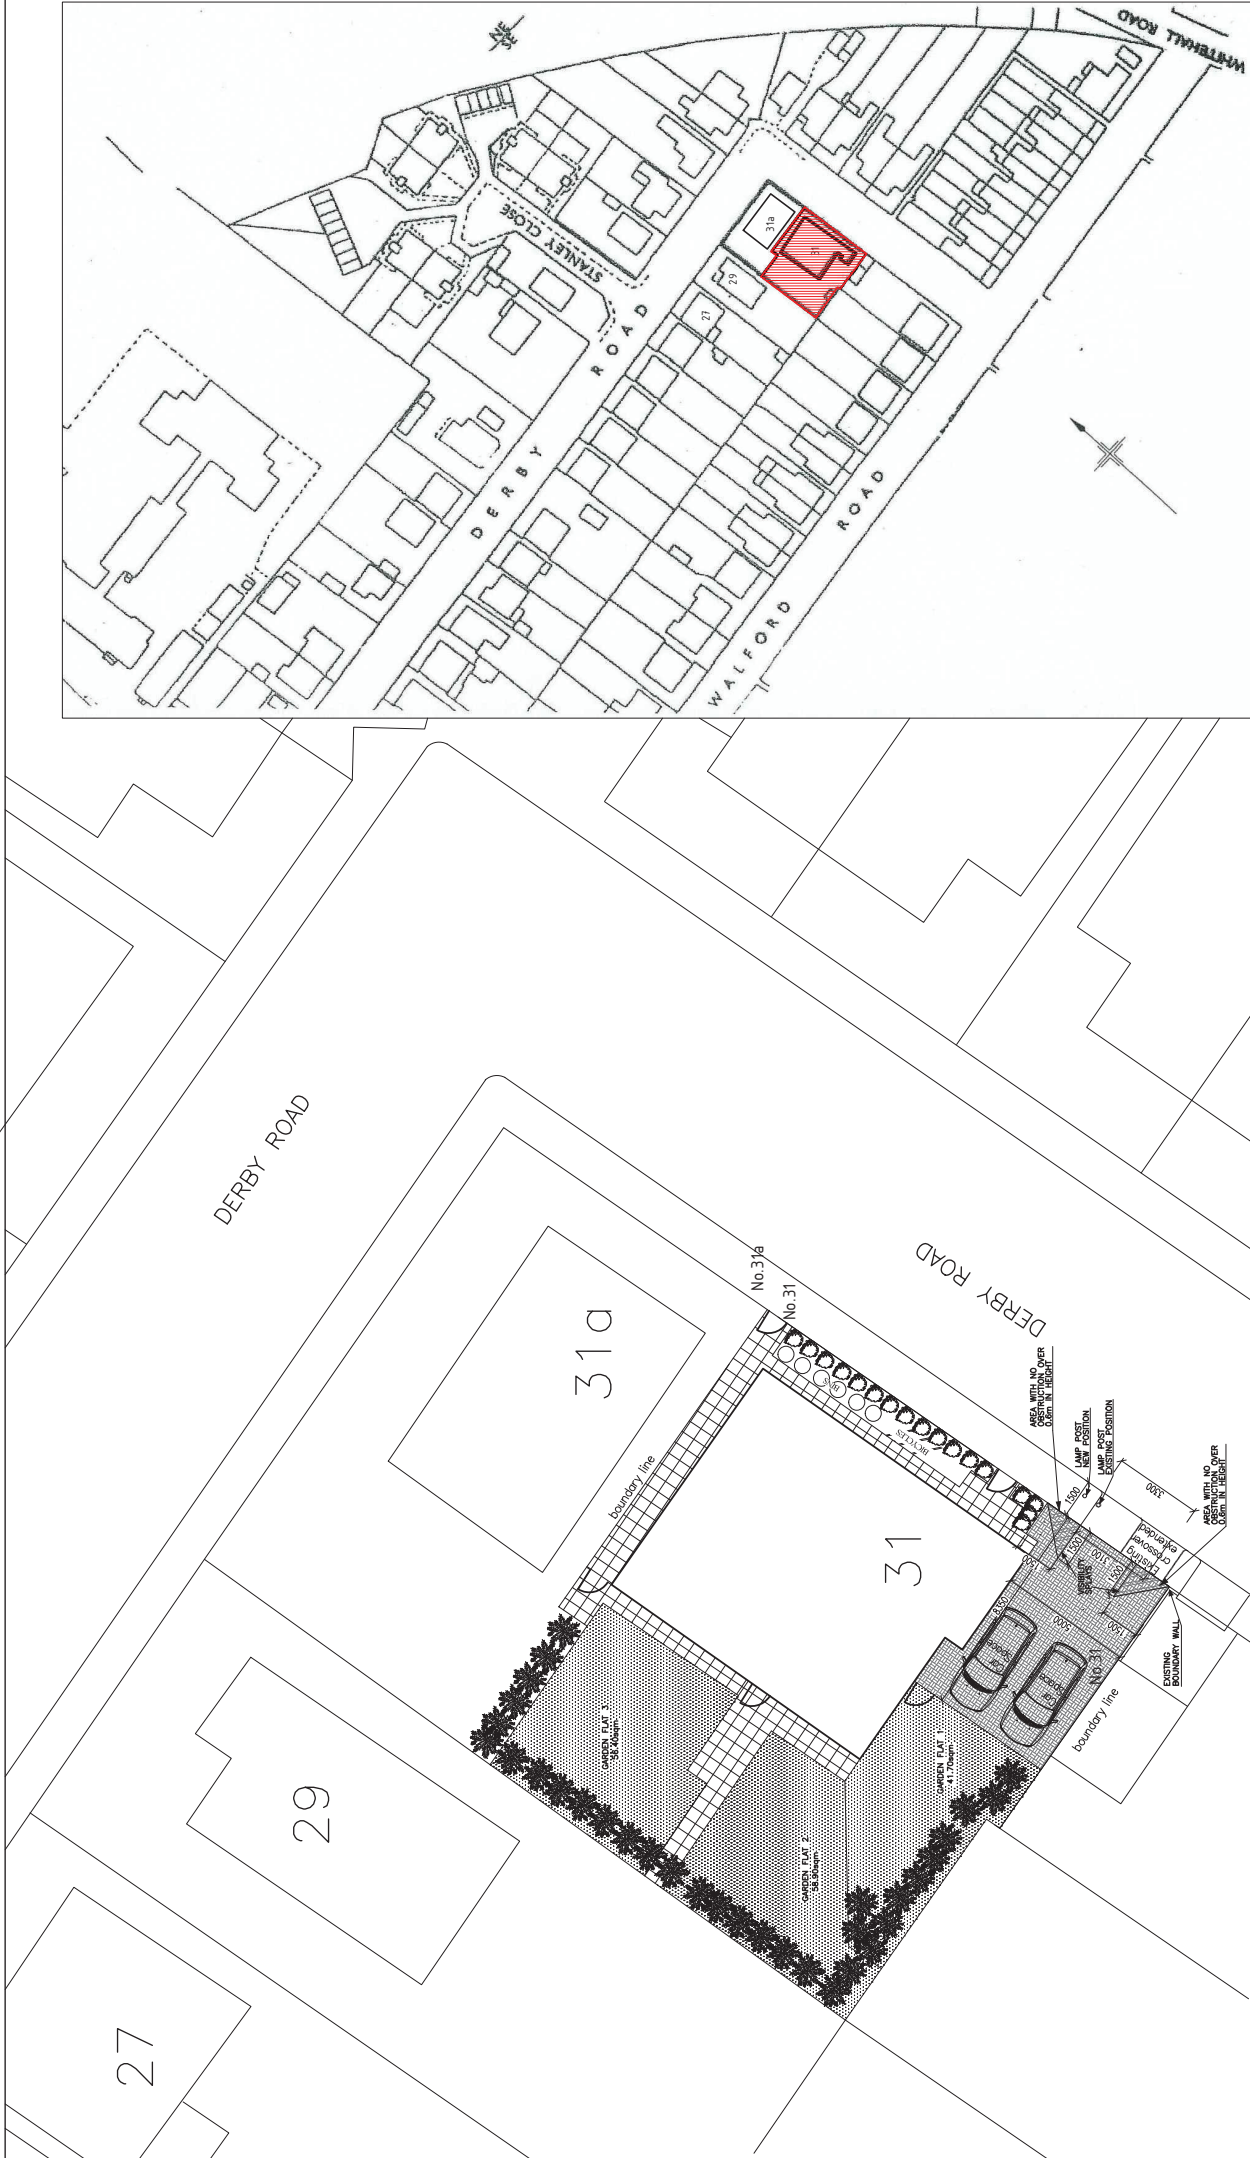

Rev B - 18.01.16 - Crossover revised
Rev A - 26.11.15 - Crossover dimensions & Car park area changed

BLOCK PLAN
SCALE 1:200

SITE LOCATION PLAN
SCALE 1:1250

HOMESTYLE PROJECTS Ltd 75 Western Road London, W5 5DT Tel. 0797 588 1364 Email: homestyleprojects@gmail.com	DESIGNED:	31 Derby Road, Uxbridge, UB8	CONVERSION OF EXISTING DETACHED BUNGALOW INTO 3N FLATS	DRAWING TITLE: PROPOSED BLOCK AND SITE LOCATION PLANS	SCALE:	DATE:
	DRAWN:				1:200	@A3
		HPL			1:1250	@A3
			DRAWING No.: HPL 226/10B			