



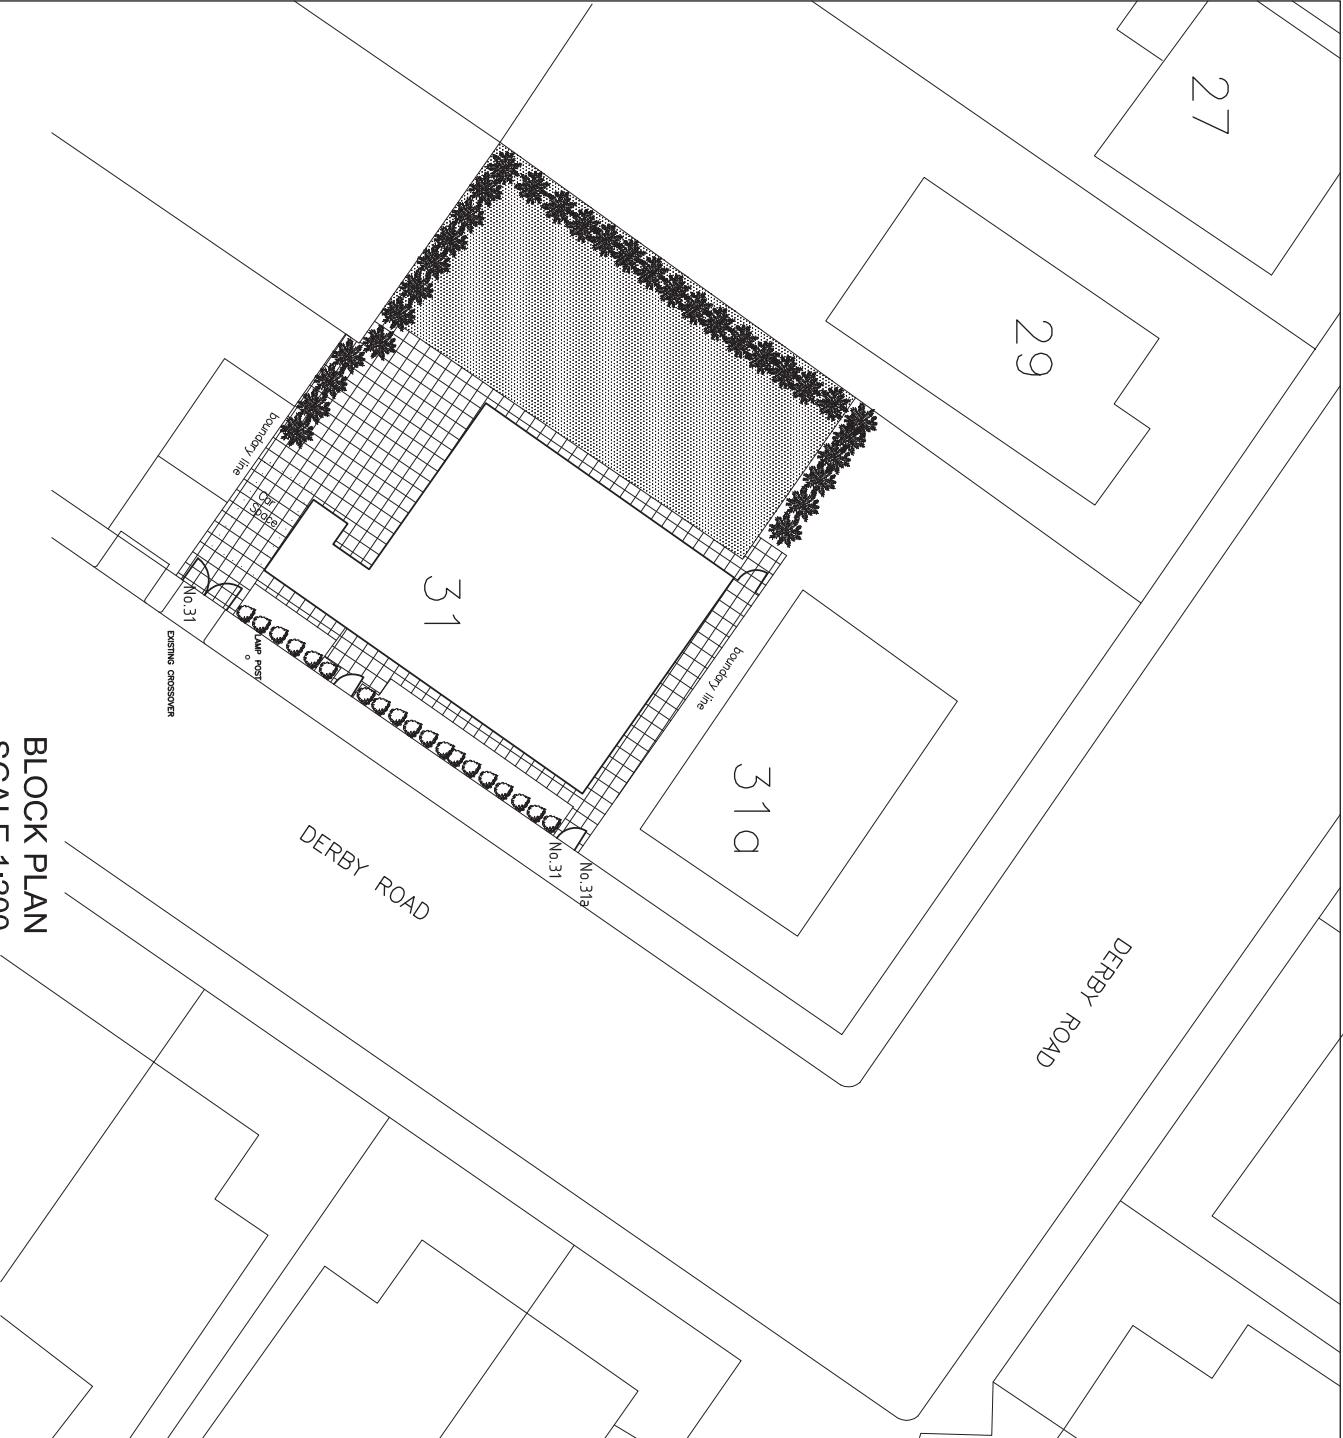

BLOCK PLAN
SCALE 1:200

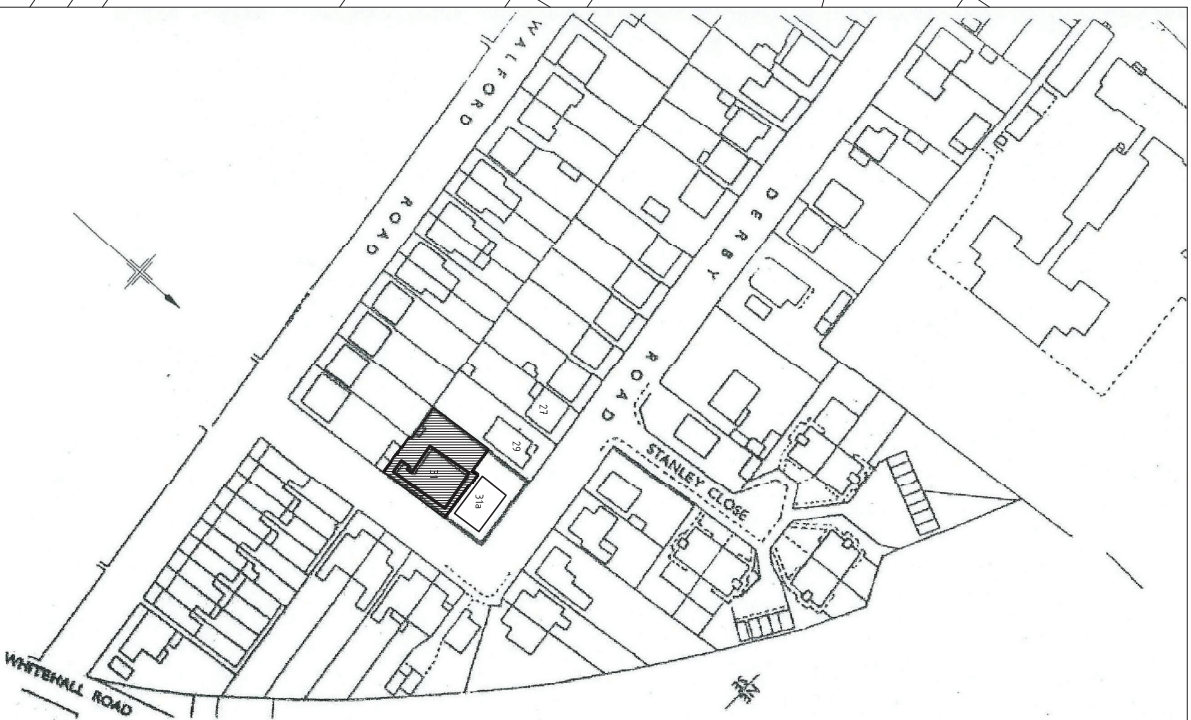

SITE LOCATION PLAN
SCALE 1:1250

HOMESTYLE PROJECTS Ltd
75 Western Road
London, W5 5DT
Tel: 0797 588 1364
Email: homestyleprojects@gmail.com

DESIGNED:
DRAWN:
HPL

31 Derby Road,
Uxbridge, UB8

CONVERSION OF EXISTING DETACHED
BUNGALOW INTO 2 FLATS

DRAWING TITLE:
EXISTING BLOCK AND SITE
LOCATION PLANS

SCALE: 1:200 @A3
1:1250 @A3
DATE: 03/16
DRAWING NO.: HPL 226/21