




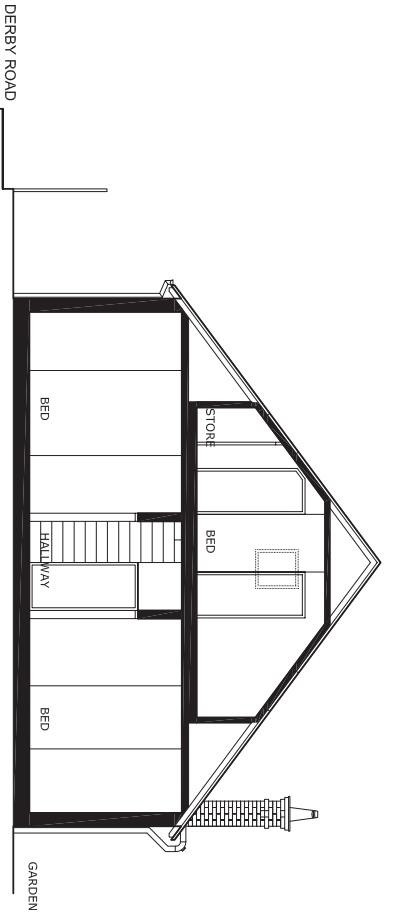

SECTION A-A

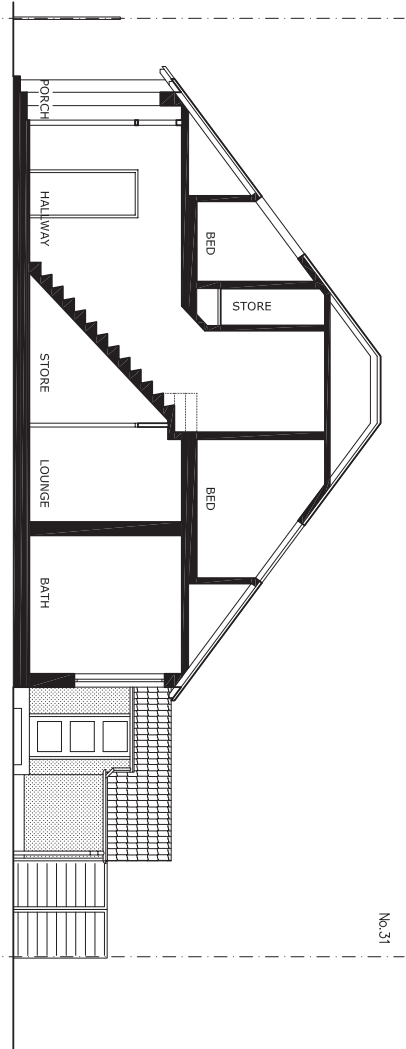

SECTION B-B

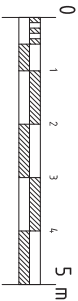

HOMESTYLE PROJECTS Ltd 75 Western Road London, W5 5DT Tel. 0797 588 1364 Email: homestyleprojects@gmail.com		DESIGNER: DRAWN: HPL	SITE: 31 Derby Road, Uxbridge, UB8	JOB TITLE: CONVERSION OF EXISTING DETACHED BUNGALOW INTO 2N° FLATS	DRAWING TITLE: EXISTING SECTIONS A-A & B-B	SCALE: 1:100@A3	DATE: 03/16
						DRAWING NO.: HPL 226/24	