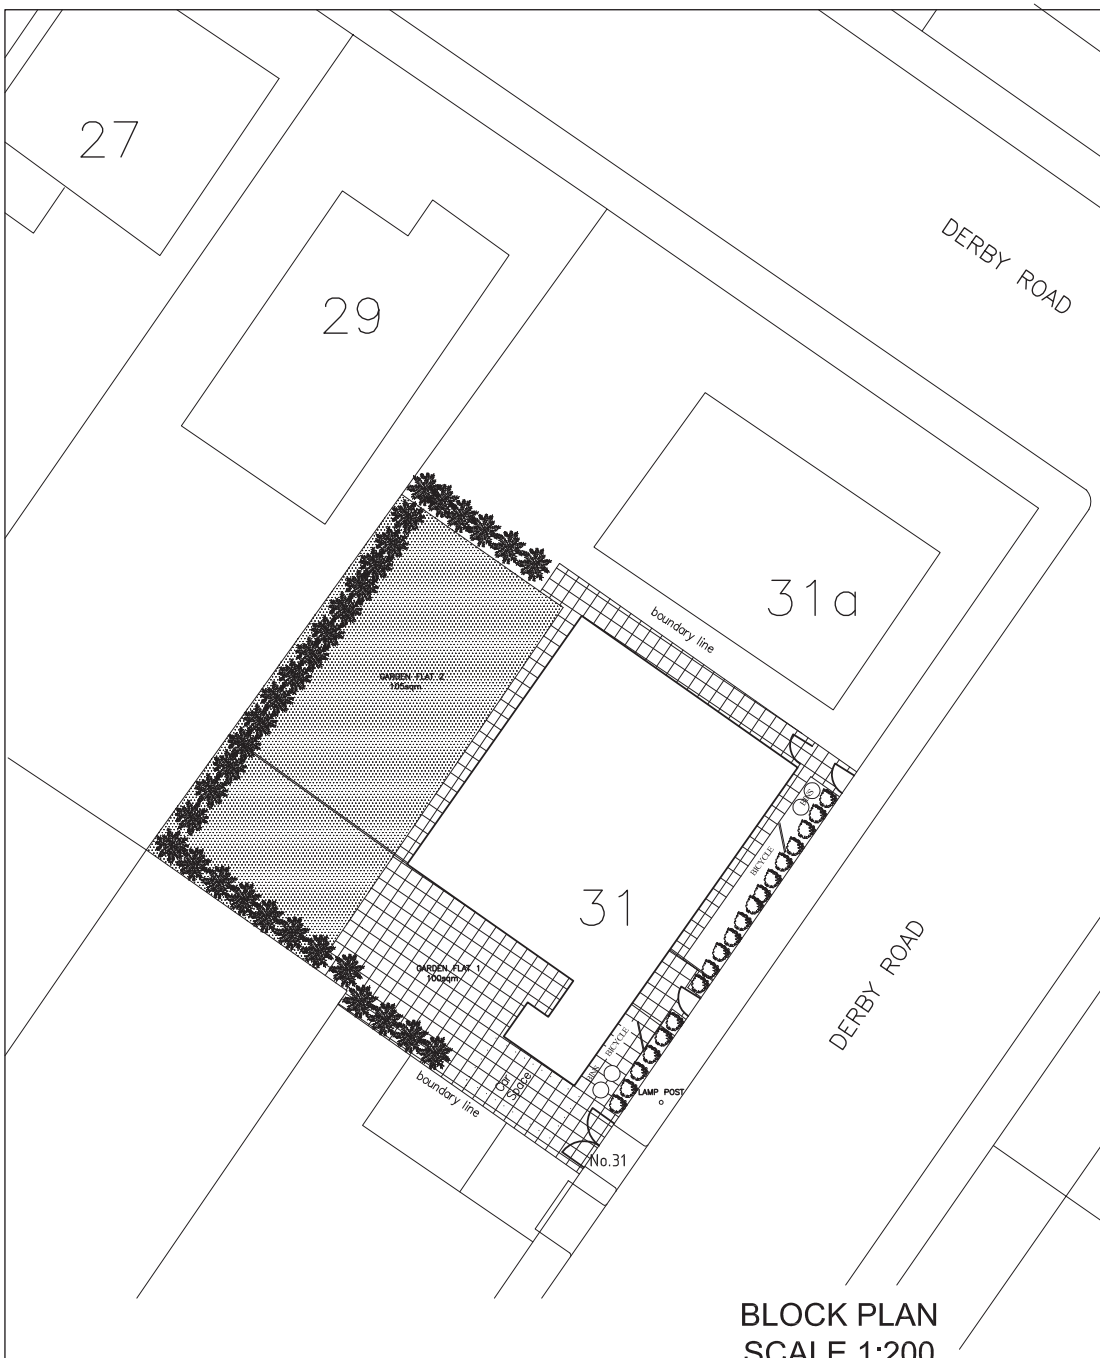

BLOCK PLAN
SCALE 1:200

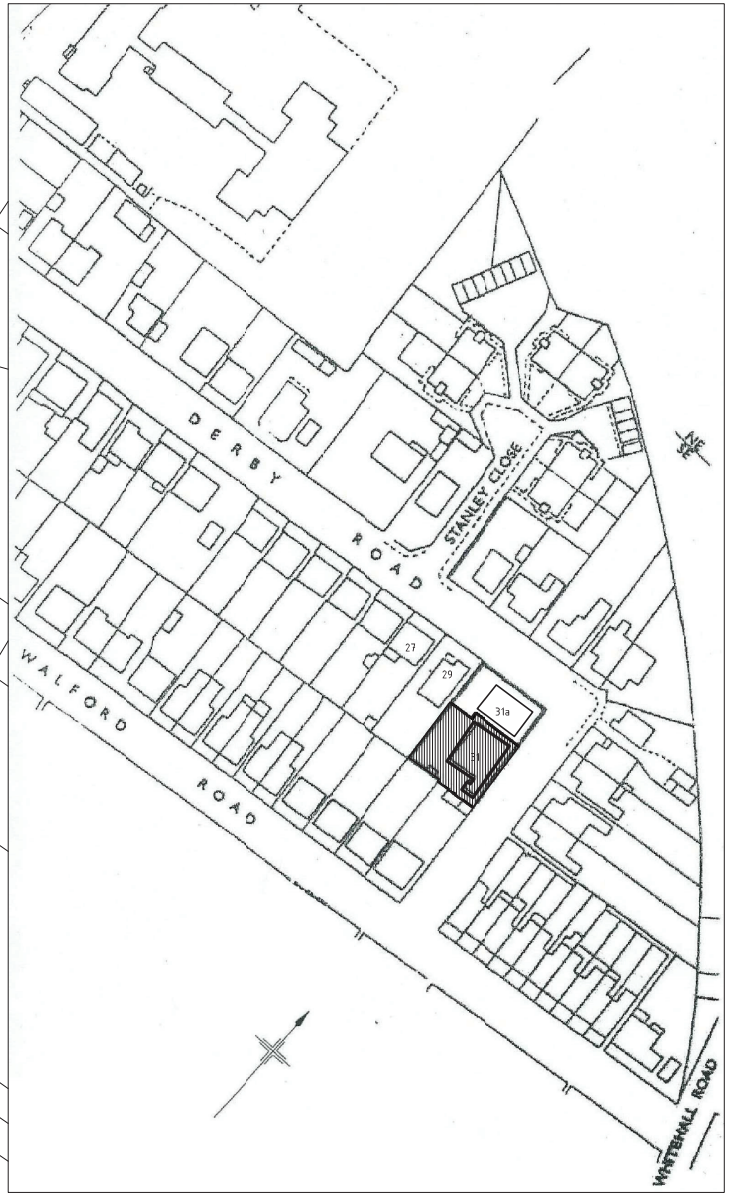

SITE LOCATION PLAN
SCALE 1:1250

HOMESTYLE PROJECTS Ltd
75 Western Road
London, W5 5DT
Tel. 0797 588 1364
Email: homestyleprojects@gmail.com

DESIGNED:

DRAWN: HPL

31 Derby Road,
Uxbridge, UB8

CONVERSION OF EXISTING DETACHED BUNGALOW INTO 2 FLATS

DRAWING TITLE:
PROPOSED BLOCK AND SITE LOCATION PLANS

SCALE:
1:200 @A3
1:1250 @A3

DATE: 03/16

DRAWING No.: HPL 226/25