© 2022 ARKS Design Studio Limited

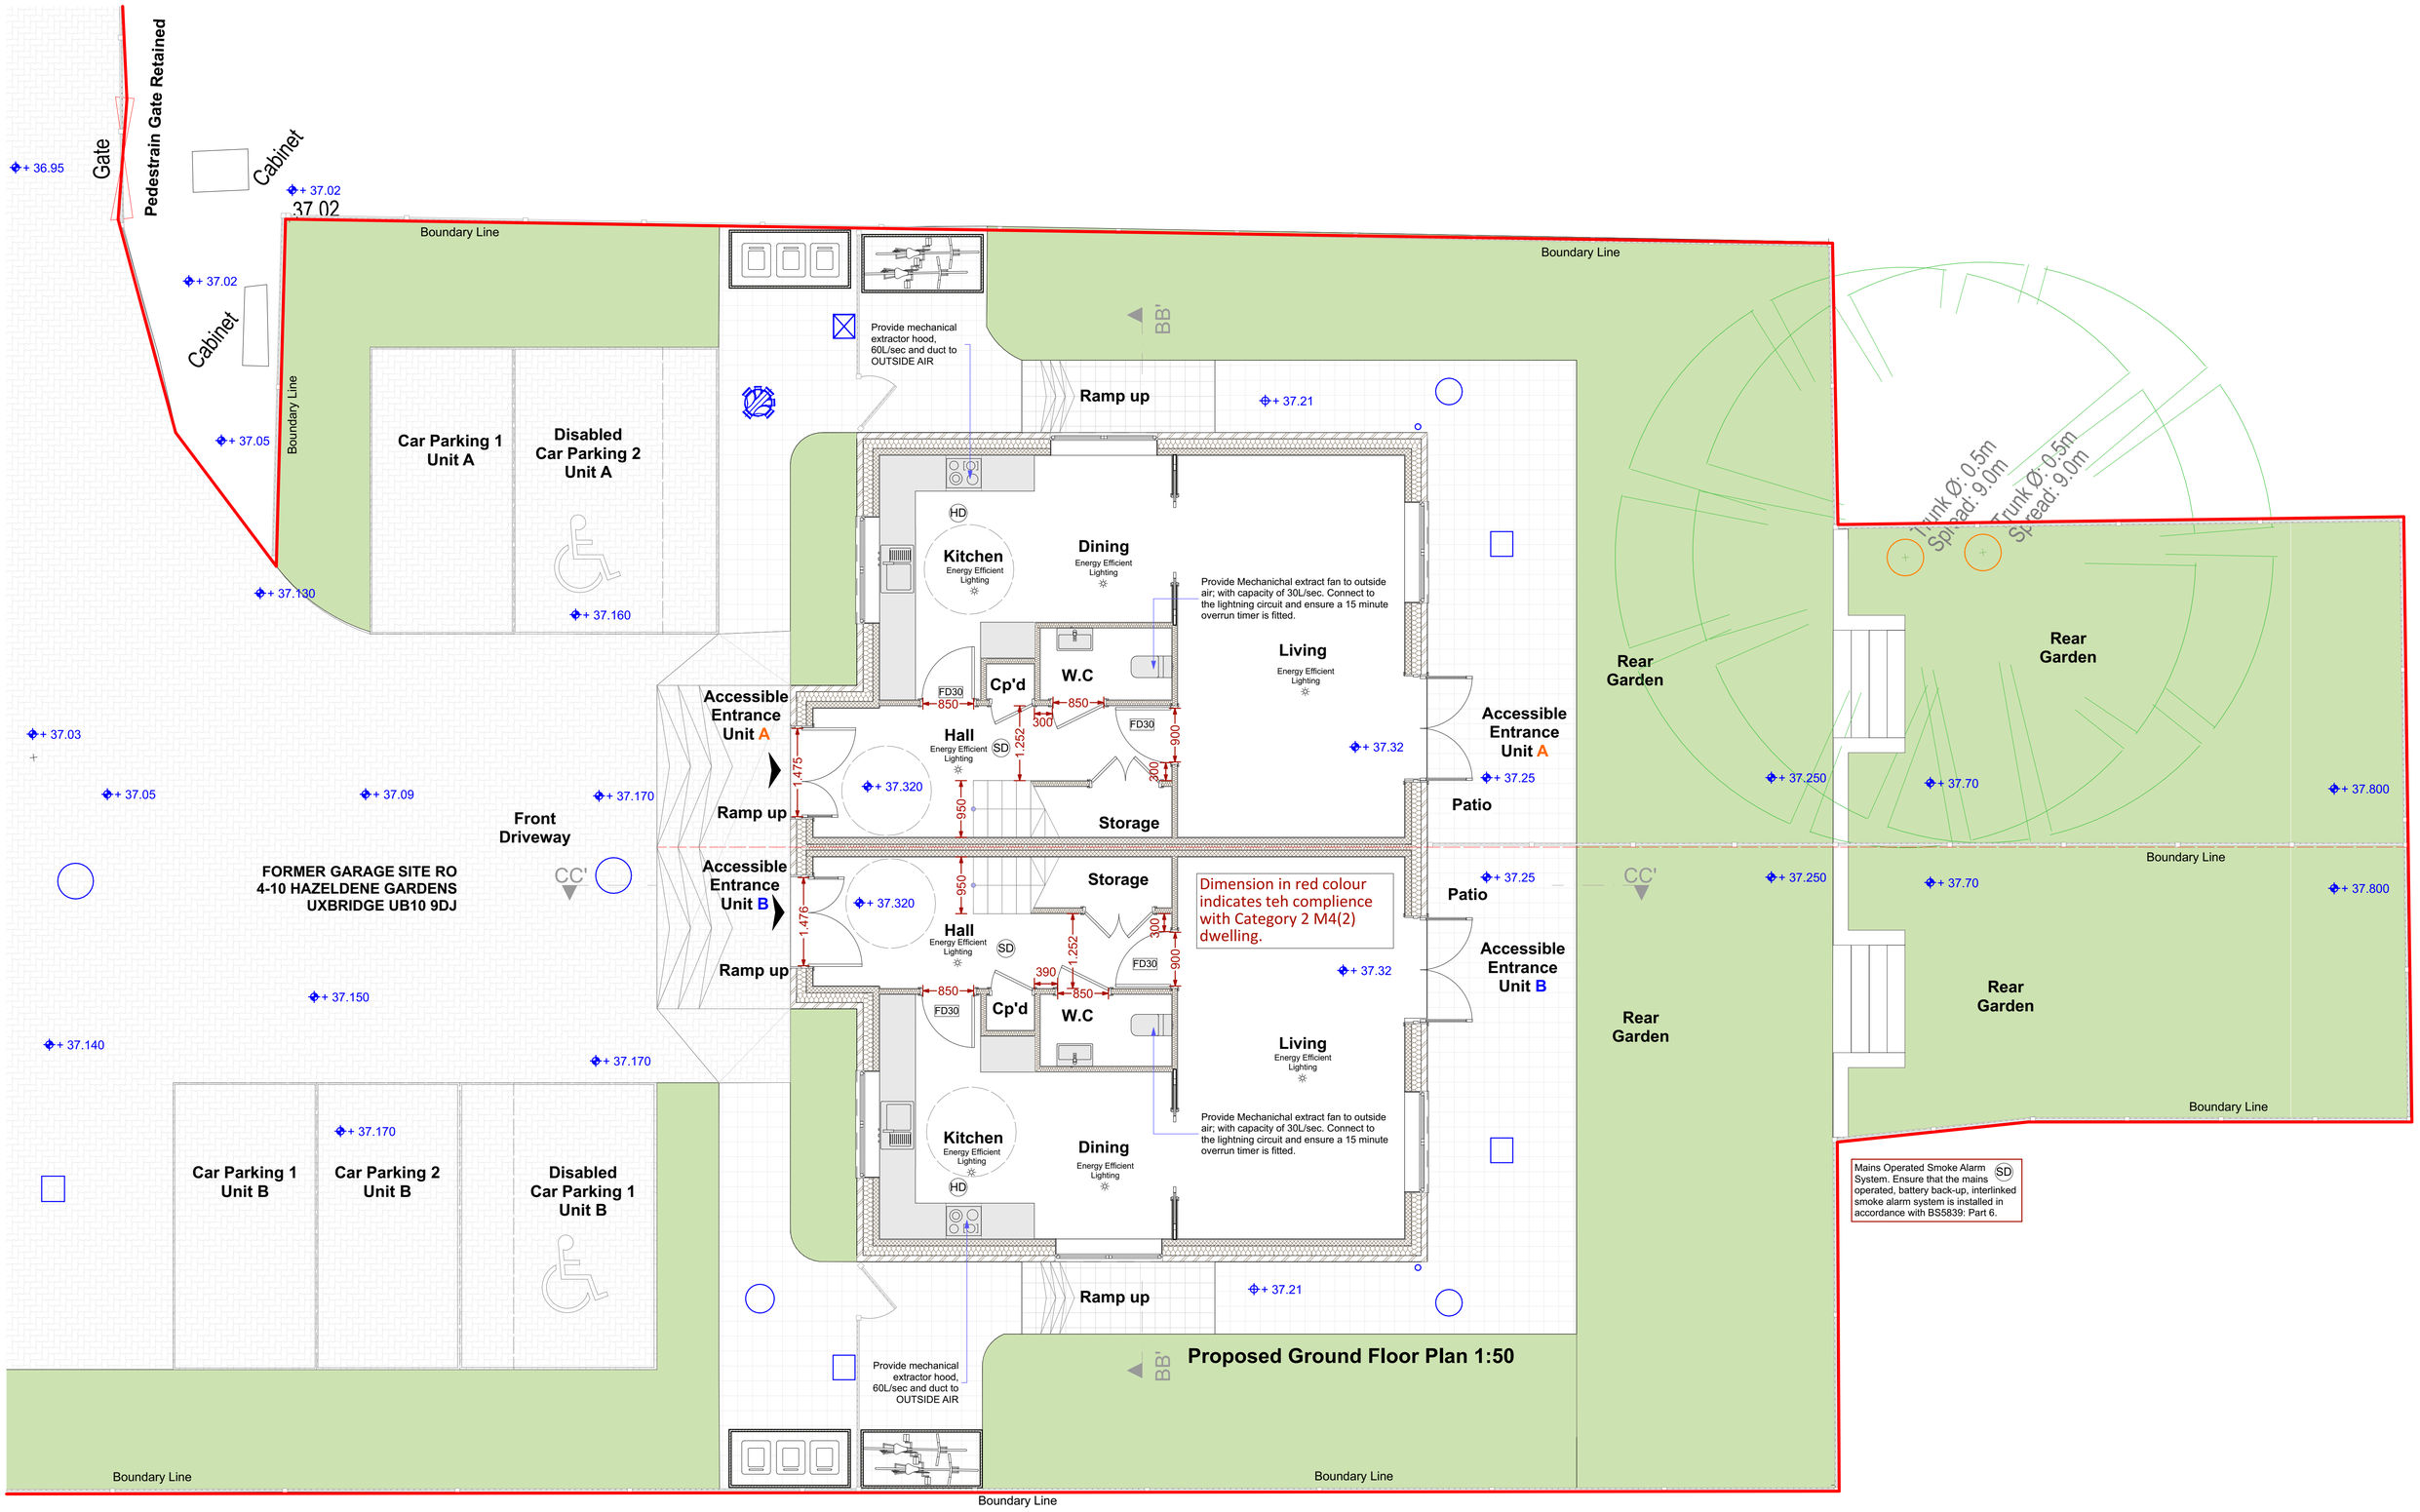

COPYRIGHT: The contents of this drawing may not be reproduced in whole or in part without express written consent of ARKSS Design Limited.

Drawings to be read in conjunction with relevant drawing and specs. Drawings can only be scaled for planning purposes. Drawings not to be scaled. figured dimensions only for construction and anyother purpose. Any discrepancies are to be pointed to the Agent/Engineer/Contractor. The agent is not liable for any faults not raised.Drawings not to be scaled for land transfer purposes.

BUILDING REGULATION ISSUE

Scale: 1:50@A1 Date: JUNE 2022

Project Title: PROPOSED FORMER GARAGE SITE RO 4-10 HAZELDENE GARDENS UXBRIDGE UB10 9DJ

Drawing Title: PROPOSED PLAN

Project no: 2206003

Drawing no: BR03

Revision:

Revision	Detail	Date:

ARKSS Design Studio architectural services

Unit 13 First Floor, Clements Court, 13-14 Clements Lane, Ilford, Essex, IG1 2QY

E.mail: contact@arkssdesign.co.uk
Tel: 0208 0905070
Mob: 078 2555 7465
www.arkssdesign.co.uk