© 2024 ARKS Design Studio Limited "This drawing is prepared solely for design and planning submission purposes. It is not intended or suitable for either Building Regulations or Construction purposes and should not be used for such".

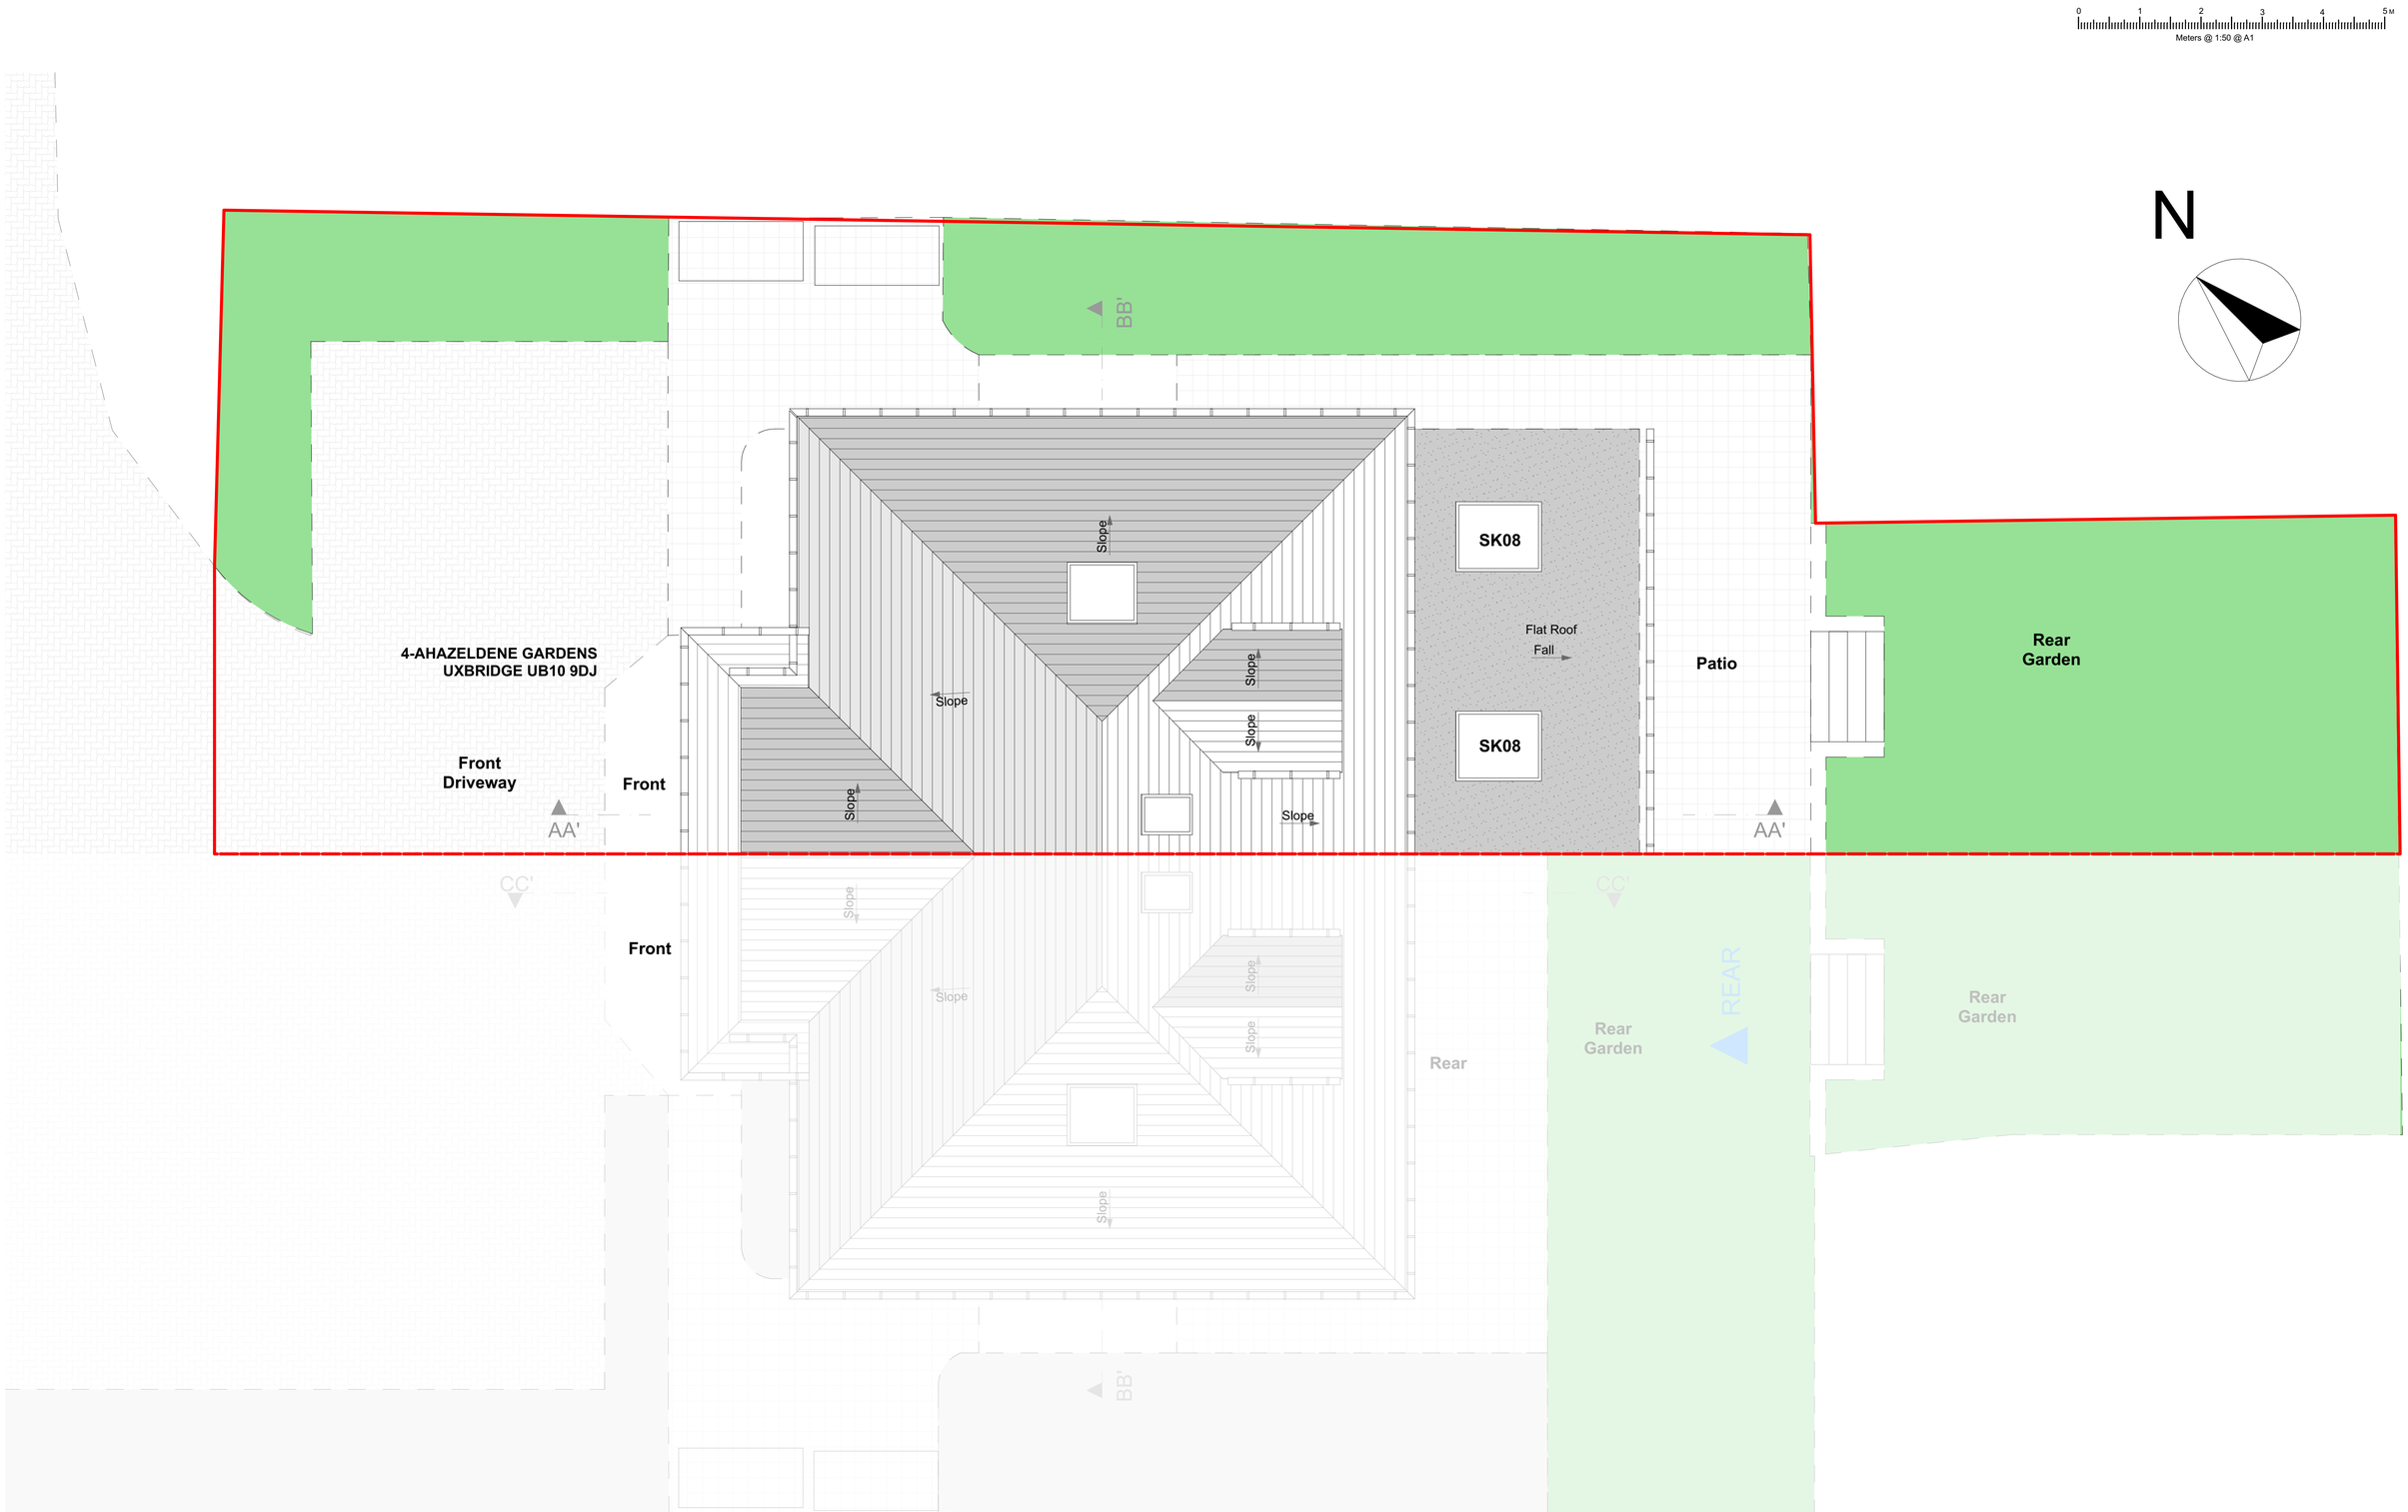

Proposed Roof Plan 1:50

COPYRIGHT: The contents of this drawing may not be reproduced in whole or in part without express written consent of ARKSS Design Limited.

Drawings to be read in conjunction with relevant drawing and specs. Drawings can only be scaled for planning purposes. Drawings not to be scaled. figured dimensions only for construction and anyother purpose. Any discrepancies are to be pointed to the Agent/Engineer/Contractor. The agent is not liable for any faults not raised.Drawings not to be scaled for land transfer purposes.

PLANNING ISSUE
Scale: 1:50@A1 Date: FEB 2024

Project Title:
PROPOSED DEVELOPMENT AT
4-10 HAZELDENE GARDENS
UXBRIDGE UB10 9DJ

Drawing Title:
PROPOSED PLAN

Project no: **2402027**

Drawing no: **PL06**

Revision:

Revision	Detail	Date:

ARKSS Design Studio architectural services
Unit 13 First Floor, Clements Court,
13-14 Clements Lane,
Ilford, Essex, IG1 2QY

E.mail:
contact@arkssdesign.co.uk
Tel: 0208 0905070
Mob: 078 2555 7465
www.arkssdesign.co.uk