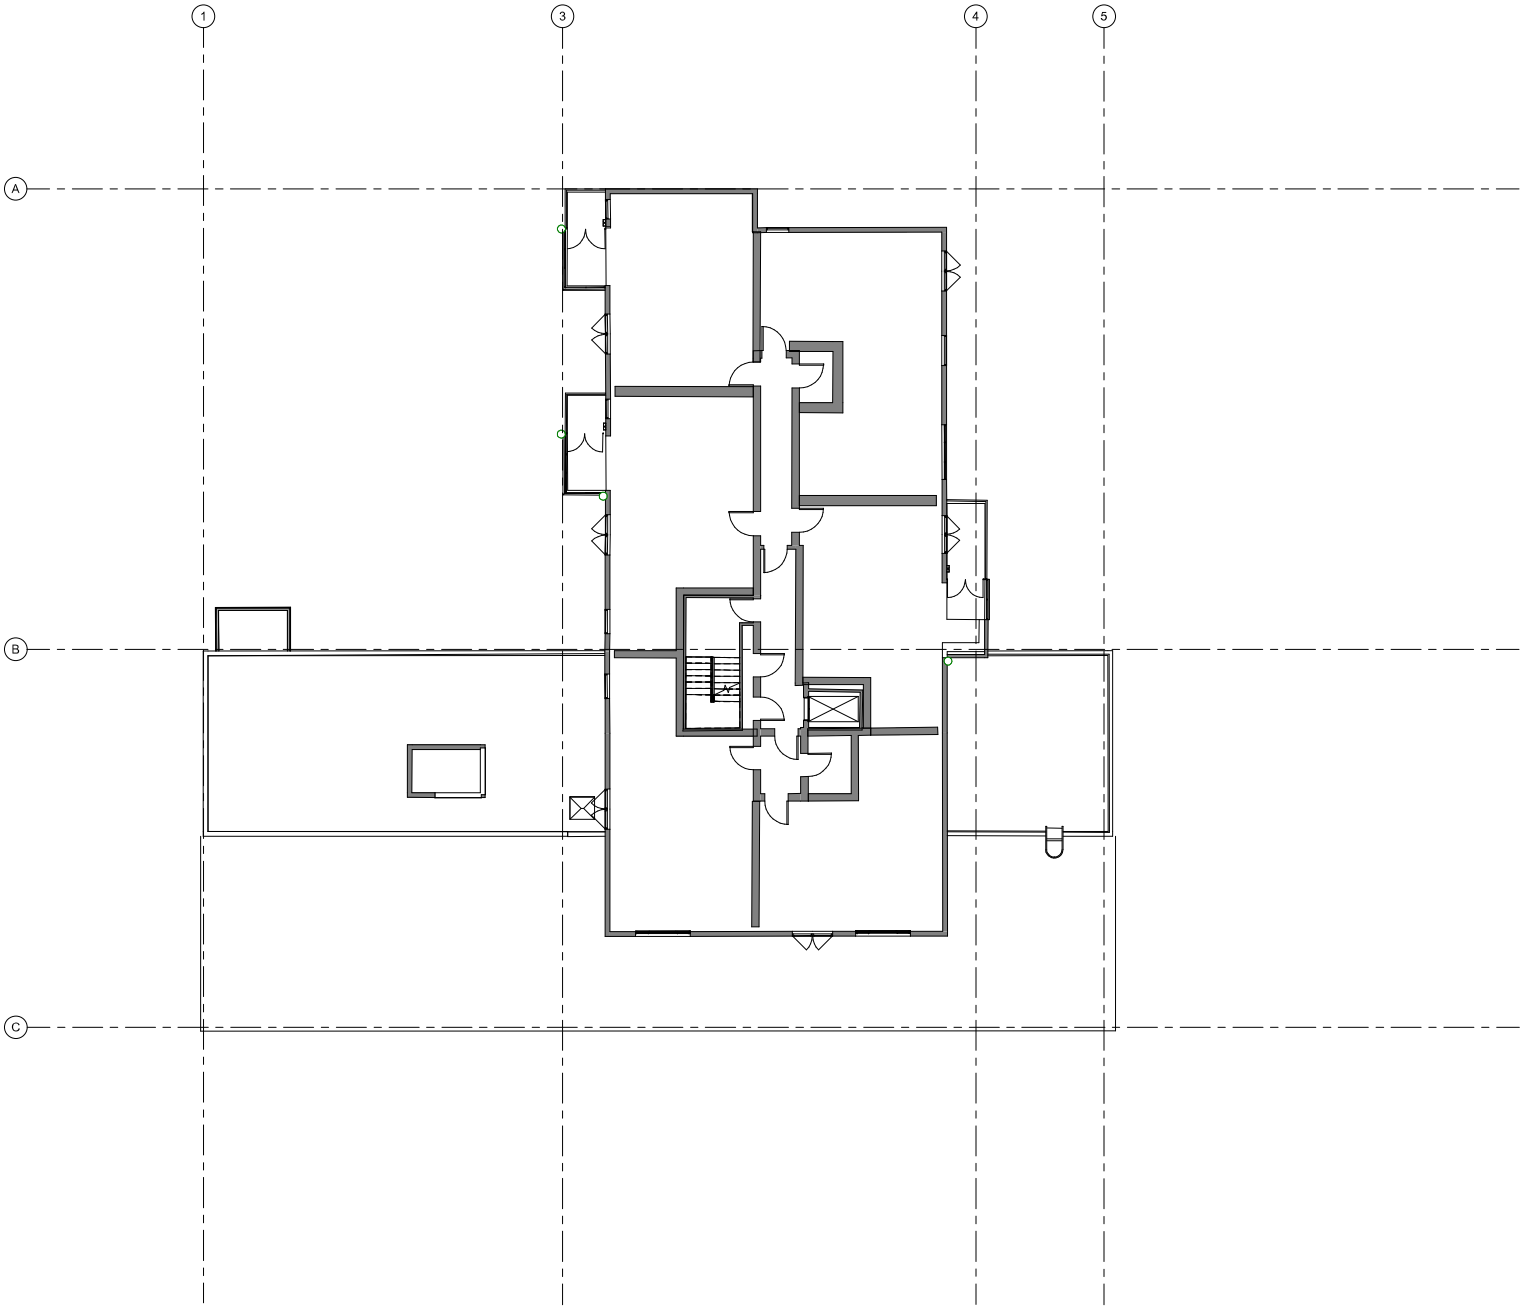


The contractor is responsible for checking dimensions, tolerances and references. Any discrepancy to be verified with the Architect before proceeding with the works. Where an item is covered by drawings to different scales the larger scale drawing is to be worked to.
Do not scale drawing. Figured dimensions to be worked to in all cases.
CDM REGULATIONS 2015. All current drawings and specifications for the project must be read in conjunction with the Designer's Hazard and Environment Assessment Record
All intellectual property rights reserved.

All internal walls shown are taken from record drawings, for which there may be minor discrepancies. For the avoidance of doubt there are no proposed internal remedial works under consideration for this planning application. This application is relevant to external works only.

Rev	Date	Description	Dwn	Chd
-	11/06/2021	First Issue - Planning	GW	RO

Sheringham Court Facade

GA Plan 04 Proposed

AP9419-2106 **REV -**

Planning

Drawn GW Checked RO Date 06/01/21 Scale @ A1 1 : 100

0m 2m 4m 6m 8m

PRP
prp.co.uk
London
020 7653 1200