


The contractor is responsible for checking dimensions, tolerances and levels prior to construction. All dimensions shown on drawings are to be used in conjunction with the works. Where in plan it is covered by drawings to adjacent building, do not make drawings. Elected dimensions to be worked to in all cases. COM REGULATIONS 2016. All current drawings and specifications for the project must be checked and approved by the Design Team and the Environmental Assessment Report. All intellectual property rights reserved.

All internal walls shown are taken from record drawings, for which there may be minor discrepancies. For the avoidance of doubt, the contractor is responsible for checking the accuracy of the information shown on drawings and for making any necessary adjustments to the design application. The application is relevant to external works only.

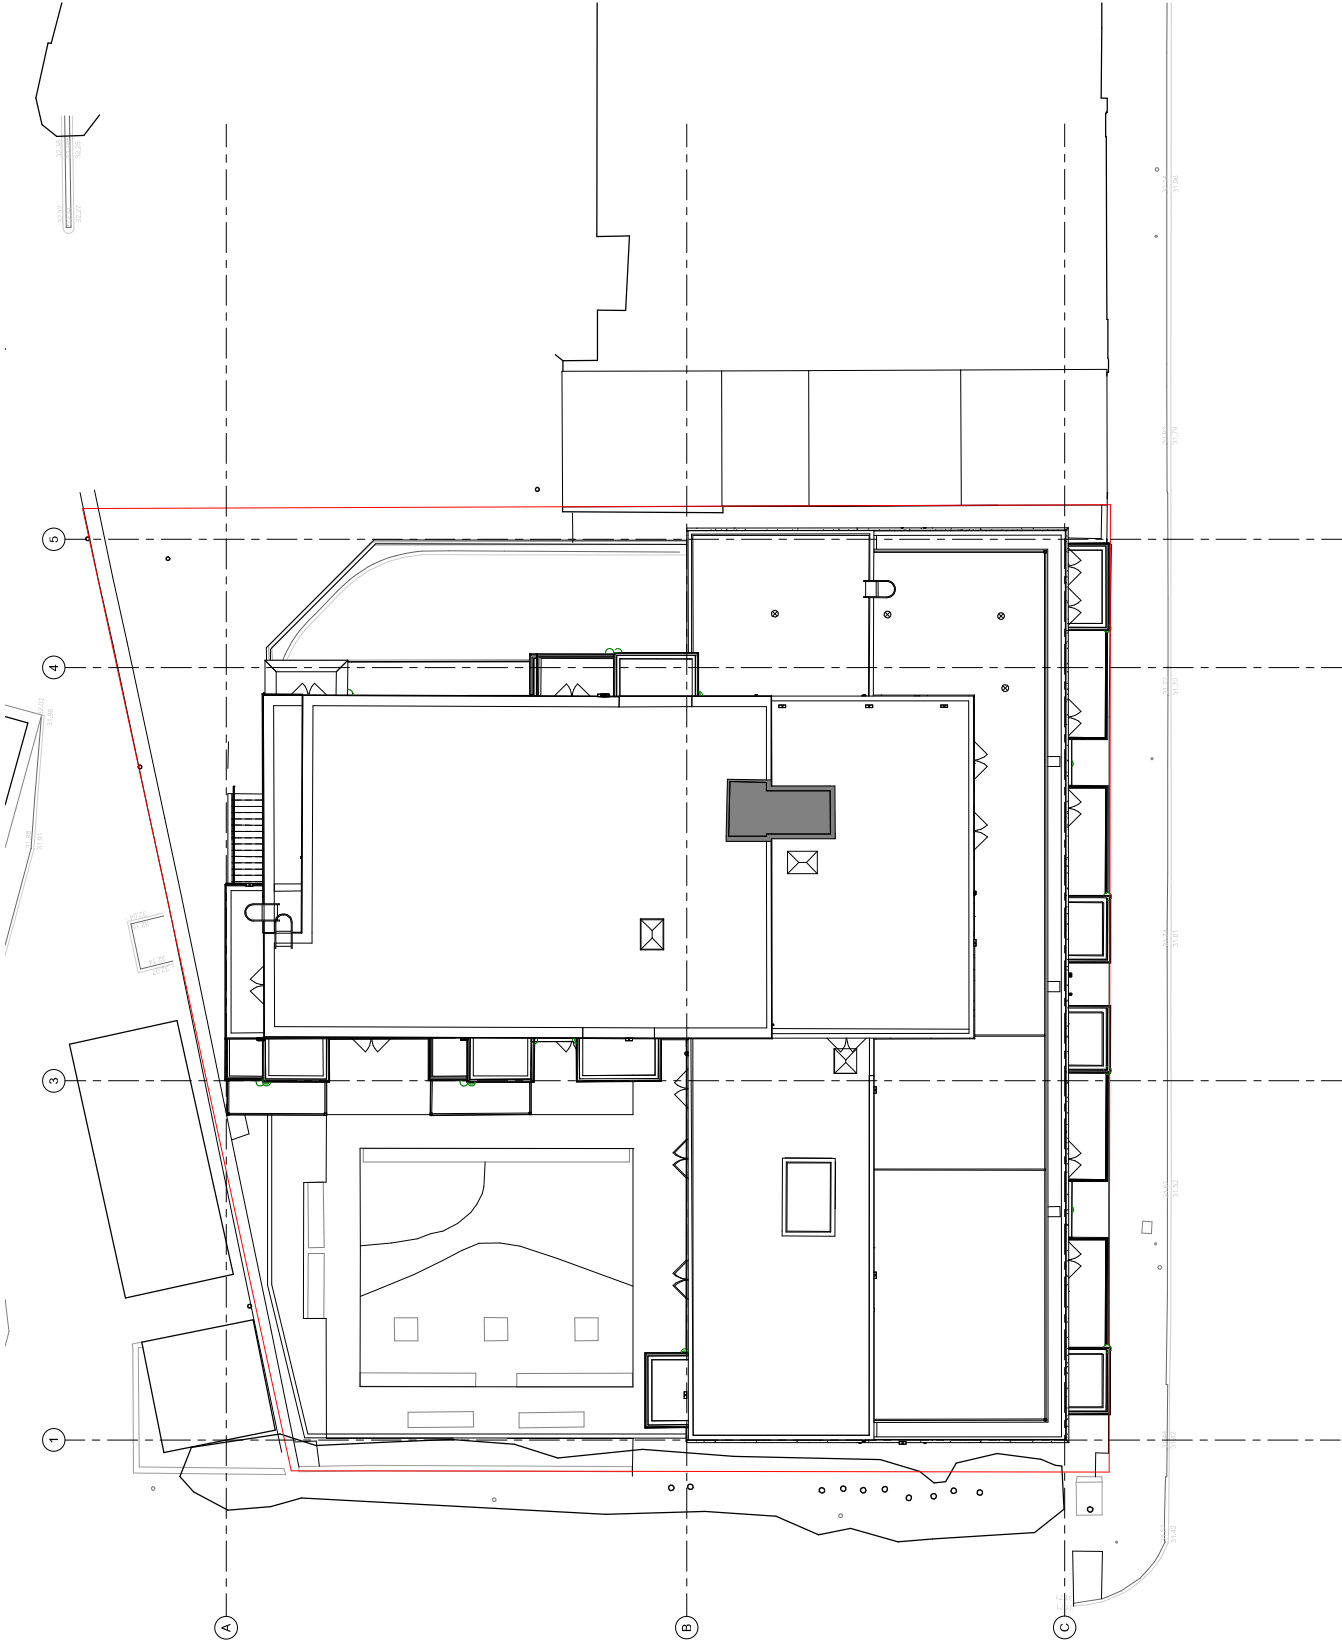

Rev: 1, Date: 06/01/21, Description: Sheringham Court Facade, DW: GA Plan Roof Existing, DW Date: 06/01/21

Project: Sheringham Court Facade, Drawing: GA Plan Roof Existing, Date: 06/01/21, Scale: @ A1 1:100, Rev: 1

AP9419-2009, Planning, Drawn: GW, Checked: RO, Date: 06/01/21, Scale: @ A1 1:100, REV: -

PRP, PIP-00000, London, 0217 7630 1200