



PLANNING DRAWING

COPYRIGHT ©
Details of this drawing are the copyright of TPP Services and must not be reproduced or copied without prior written consent. Do not scale from this drawing. Any errors or omissions are to be reported to the contractor and Architect immediately. All proposed road and junction alterations subject are to highways engineers detailed design. Removal of any existing tree and landscaped areas subject negotiations with Local Authority Planning dept. and other statutory controls. All drawings to be read in conjunction with structural engineers drawings and all related Architects and consultant drawings and other relevant design information. Where doubt arises, seek clarification

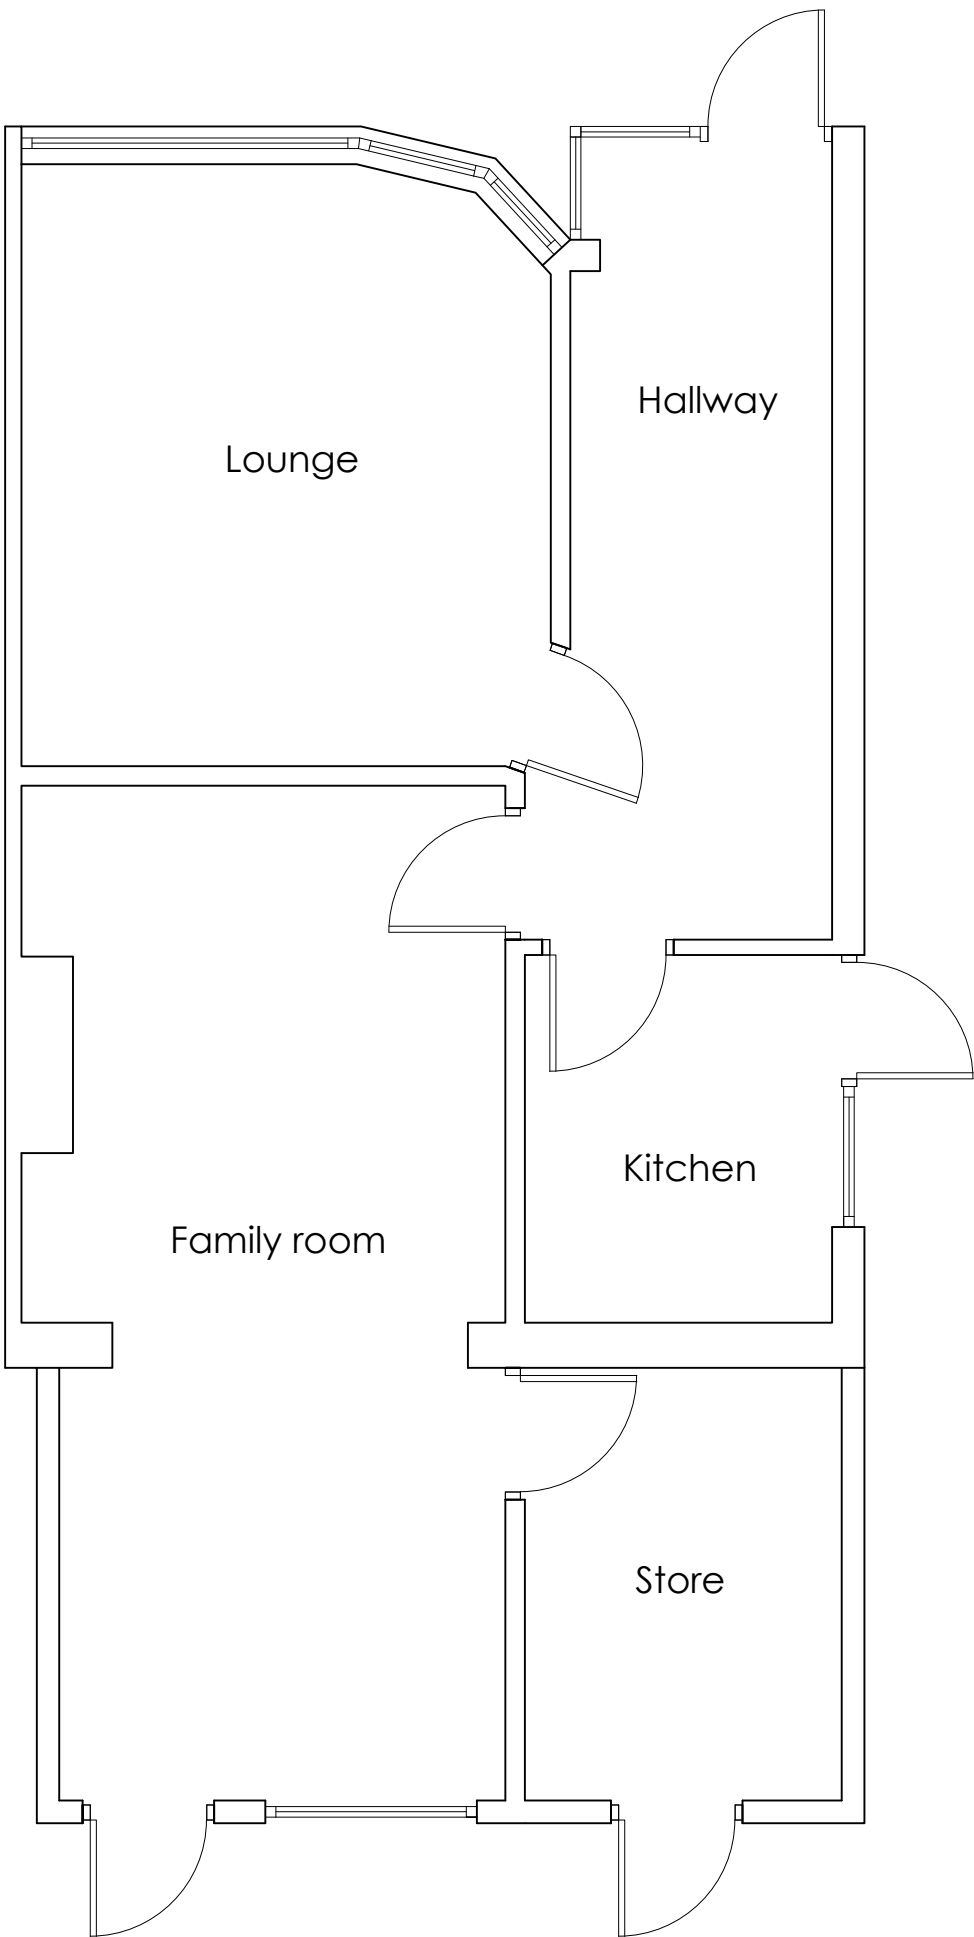

EXISTING GROUND
FLOOR LAYOUT

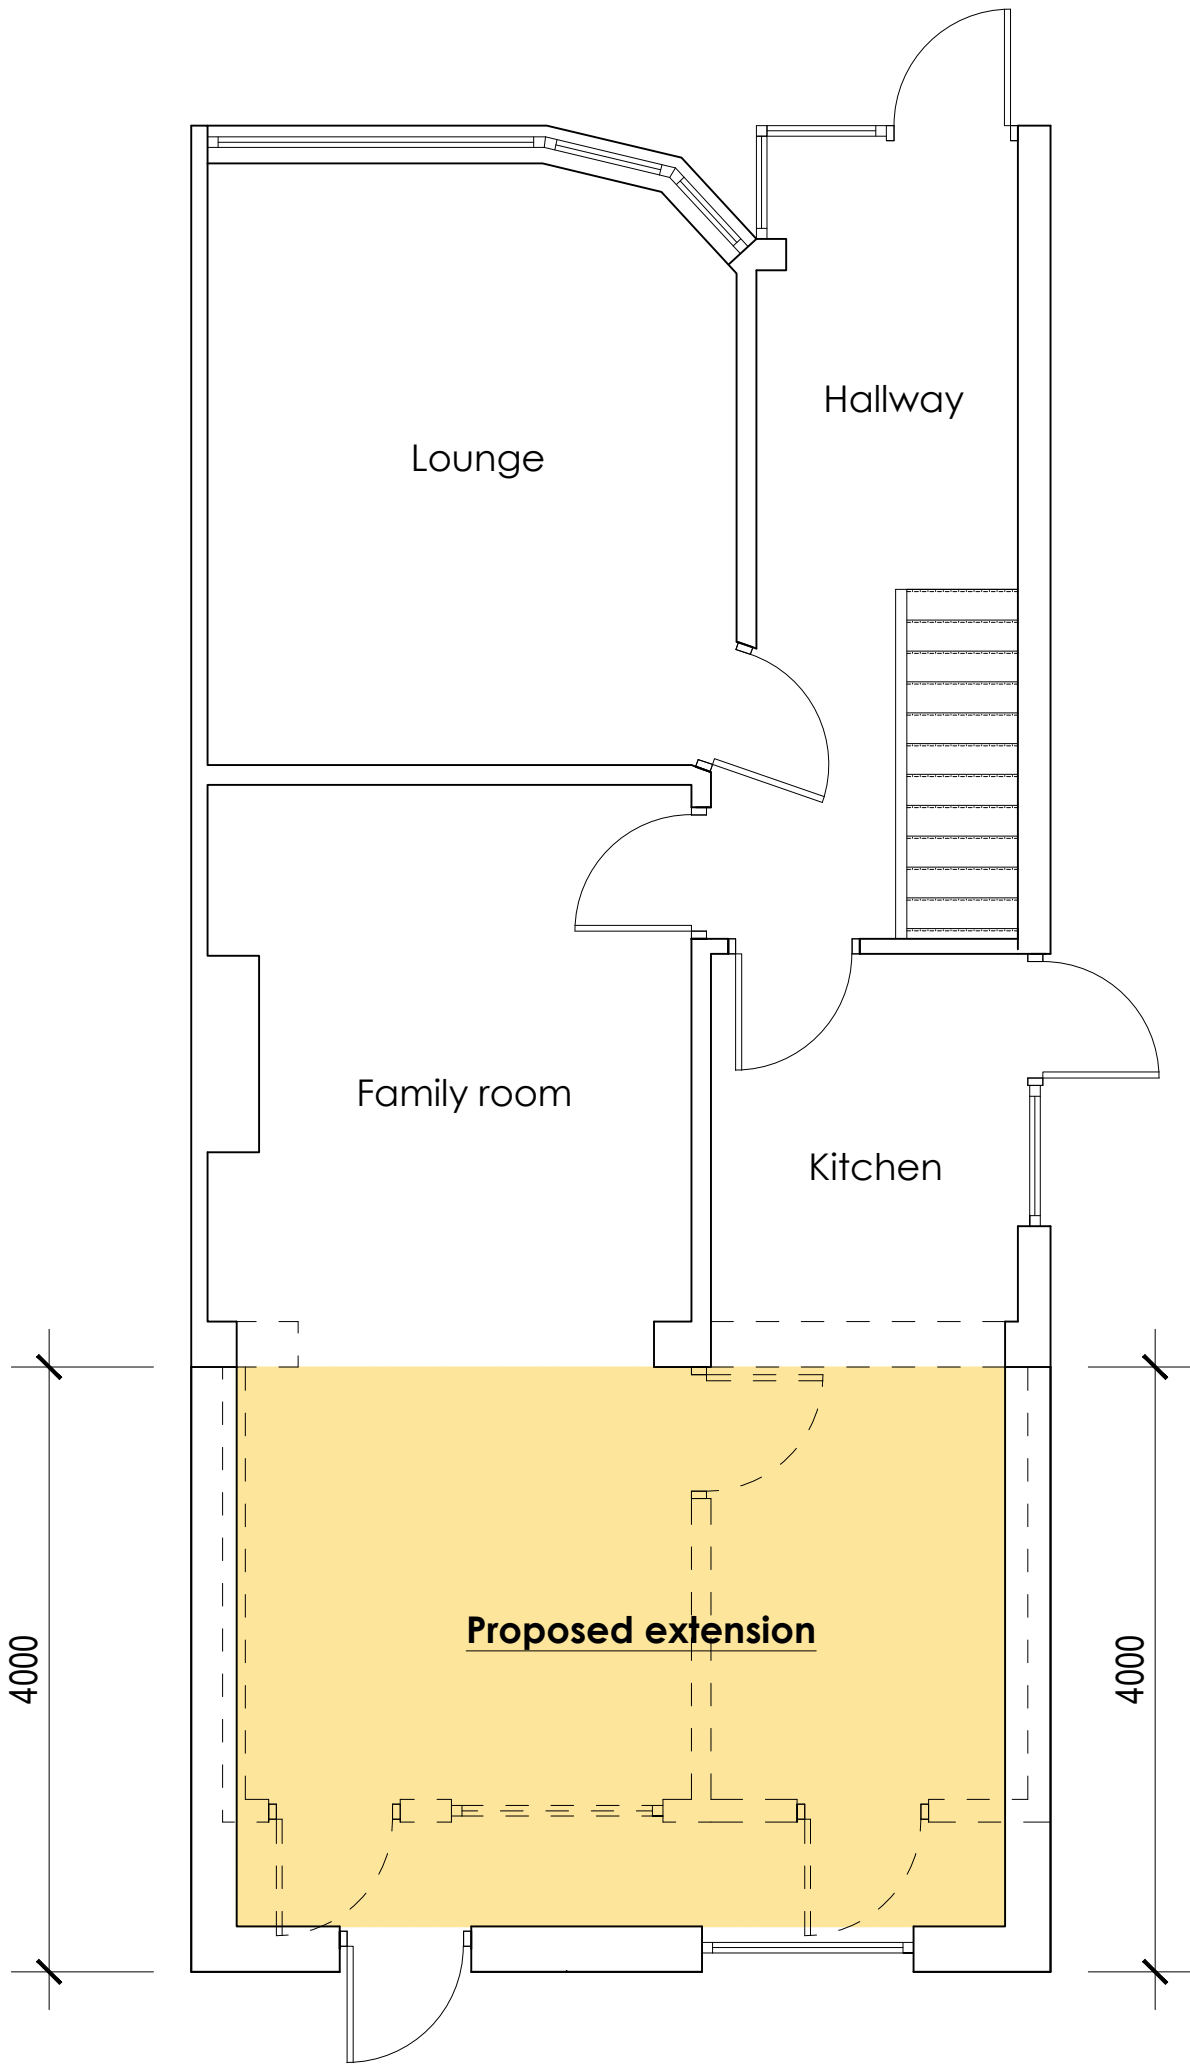

PROPOSED GROUND
FLOOR LAYOUT



Rev.	Description	
Purpose of issue		Date
PROPERTY PLANNER 		
Project 49 Yeading Gardens Hayes, UB4 0DW.		
Title Residential Extension (Planning Application)		
Original Scale 1:50	Drawn JSL Date AUG 16	Checked JSL Date
Drawing Number TPP20160816-05		Rev