
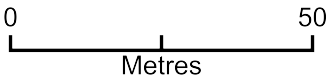


5 Riverside Way, Uxbridge

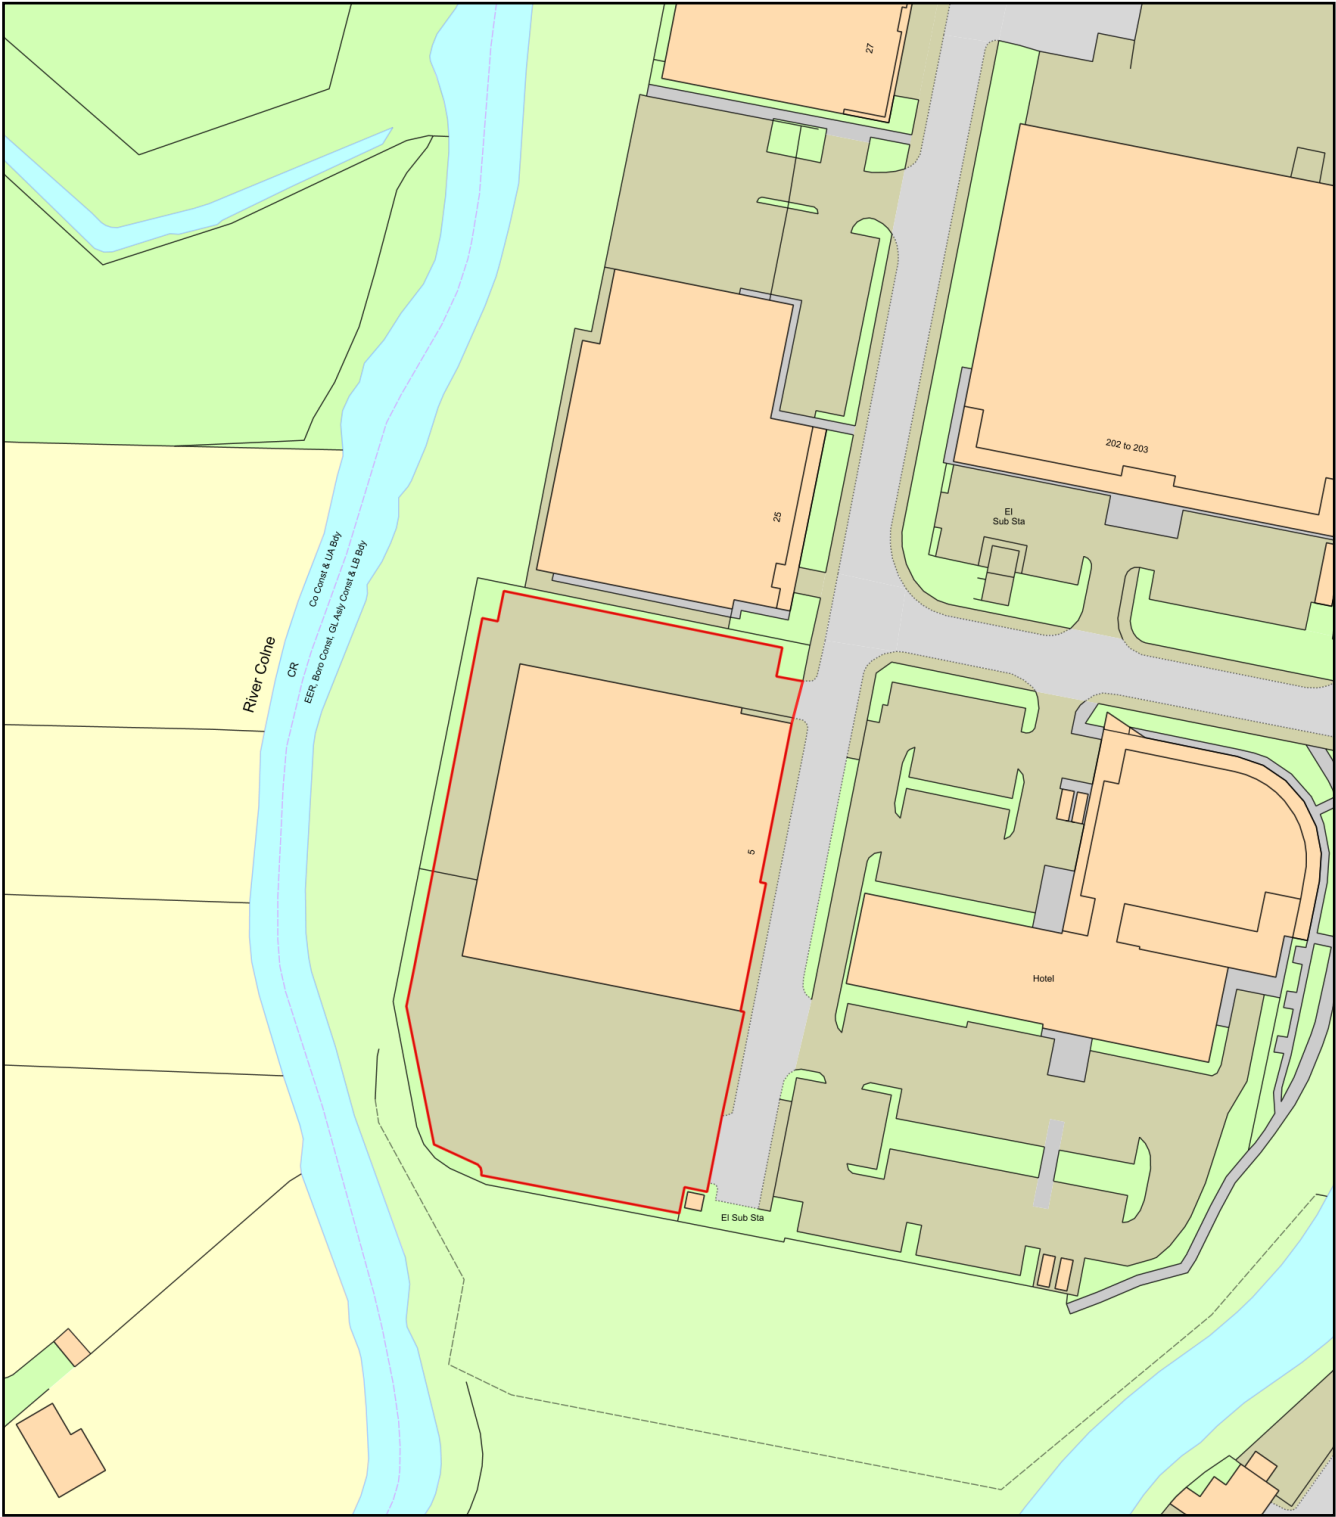

Plan Produced for: Woods Foodservice
Date Produced: 20 Apr 2022
Plan Reference Number: TQRQM22110120756111
Scale: 1:1250 @ A4