





STEP FREE DISABLED ACCESS PLAN: SCALE 1:100

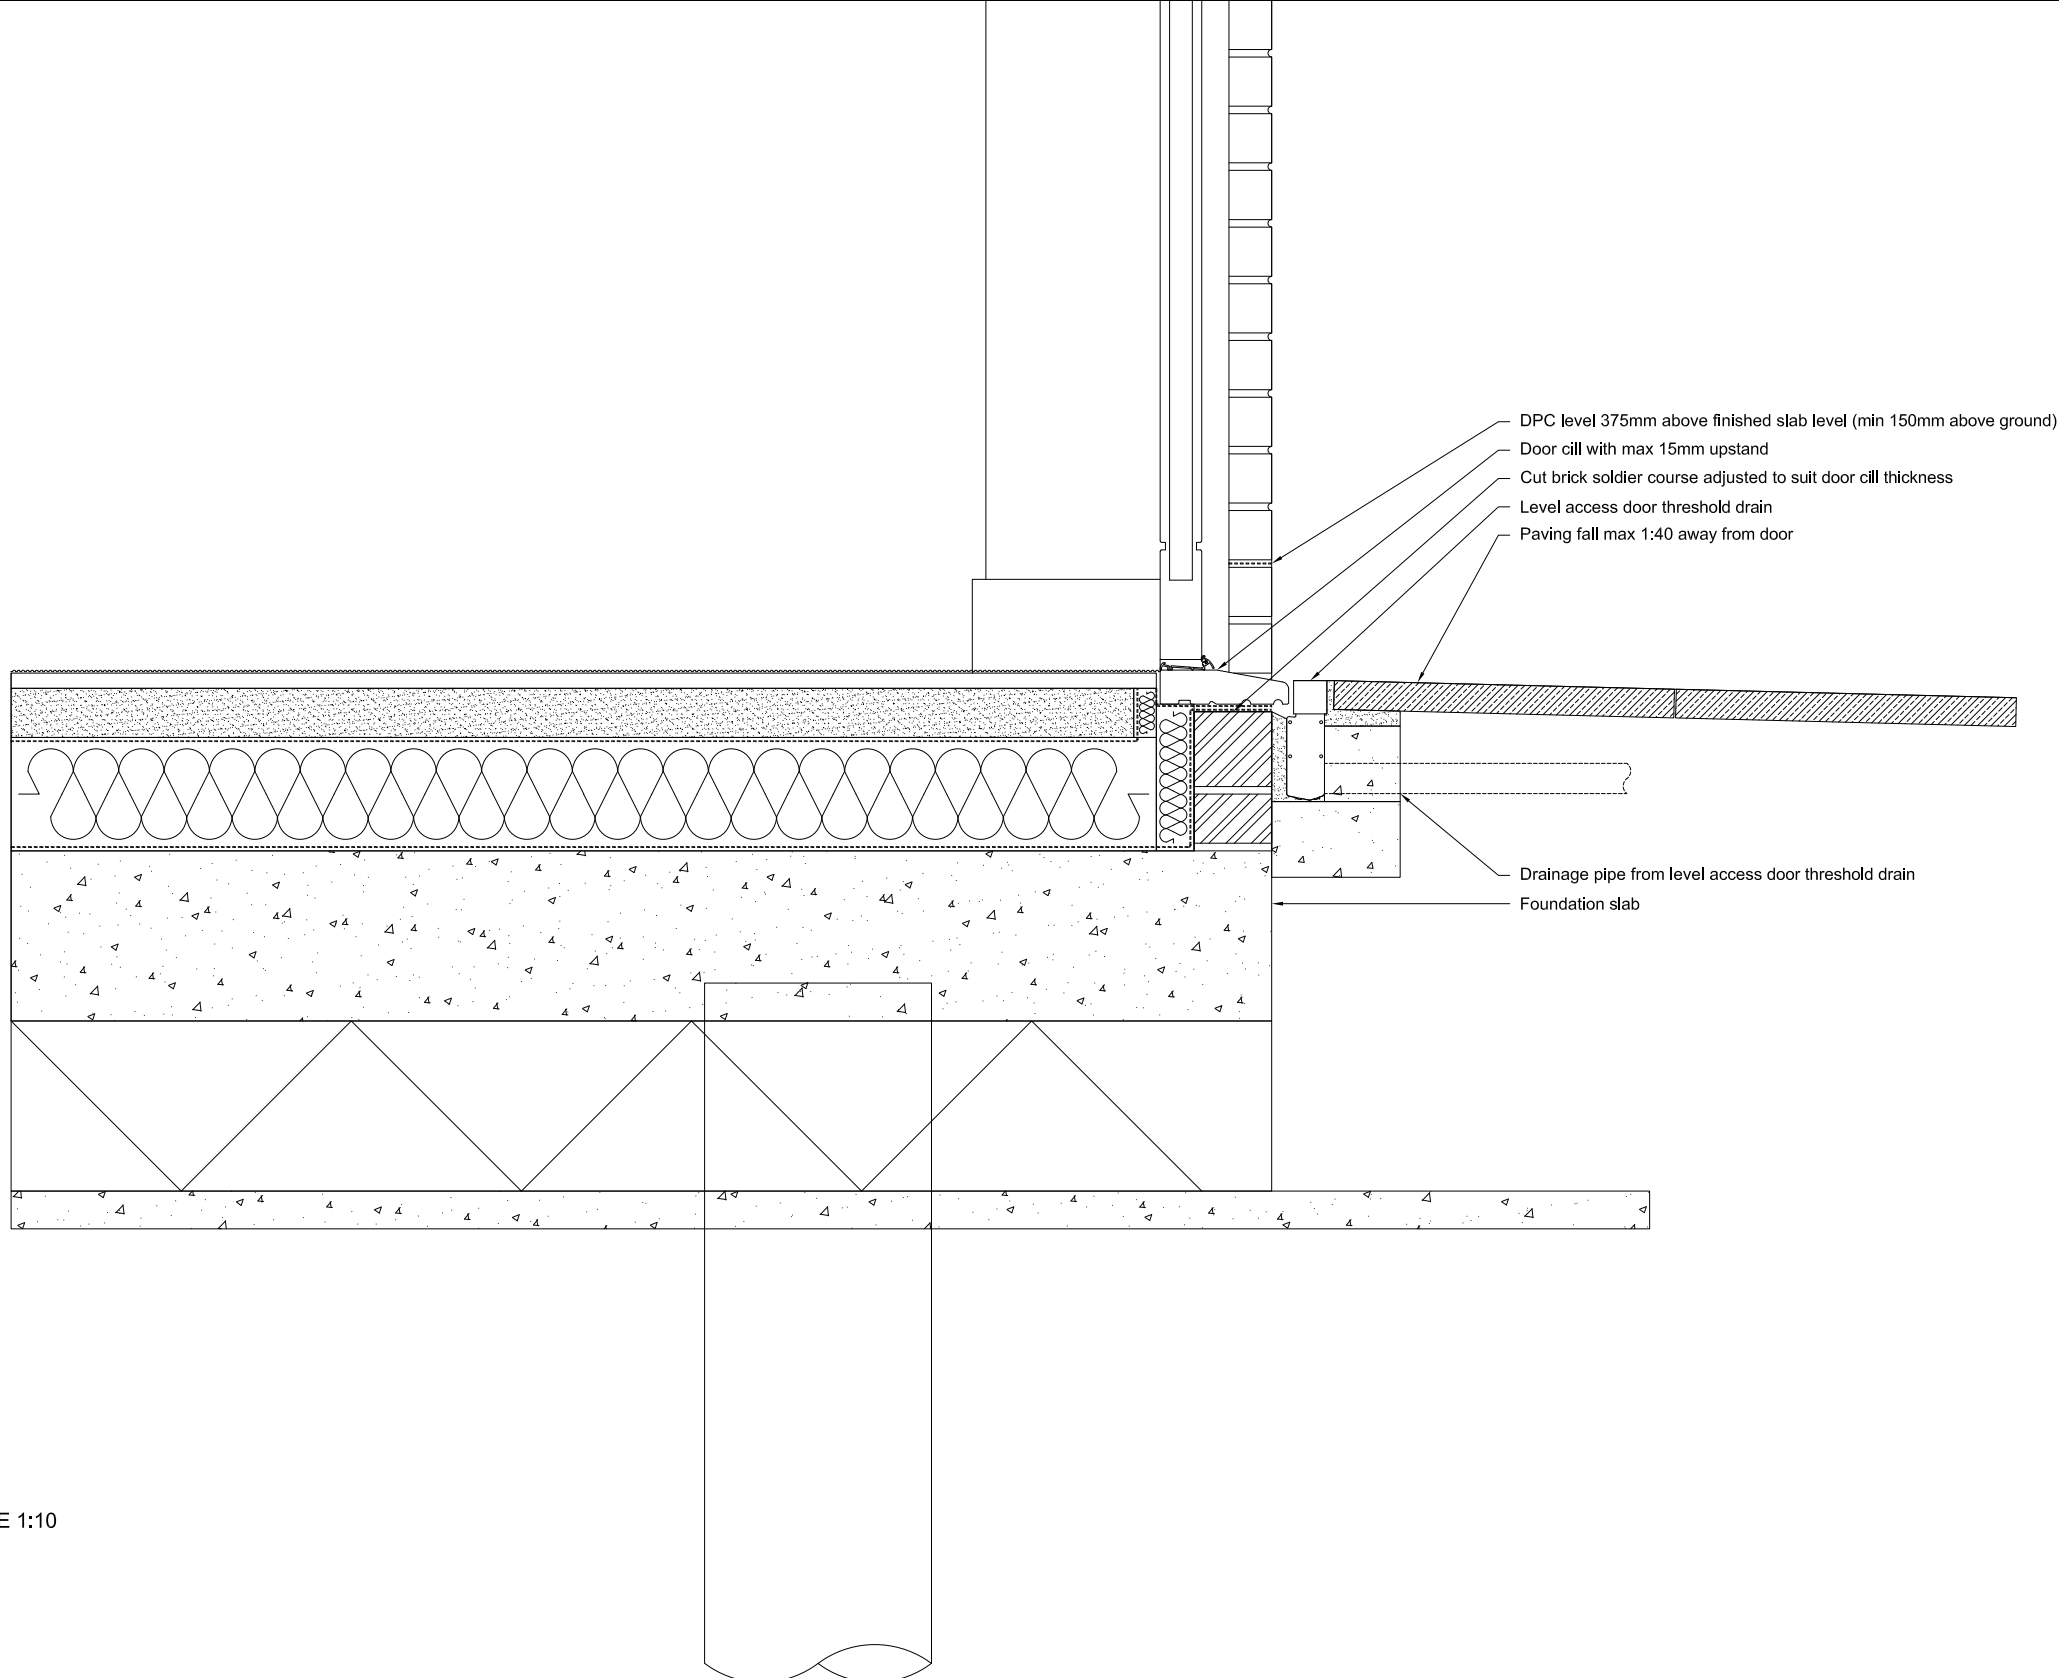

STEP FREE DISABLED ACCESS DOOR THRESHOLD DETAIL: SCALE 1:10

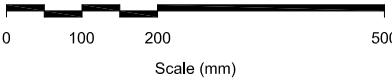

KEY:

Step Free Disabled Access Path
Compliant with Approved Document Part M Volume 1 of the Building Regulations

Revisions	
Client	
NFC Homes Ltd.	
Project	
Residential Development Land Adjacent to 1 St. Helen Close Cowley Uxbridge UB8 3RS	
Status	
Planning	
Date	
2021.04.19	
Scale	1:100 / 1:10
Size	
A1	
Title	
Step Free Disabled Access	
Number	21.01-201
Revision	-

Spires Architects

9 Monks Way | Reading | RG30 3DP
Tel 07495 529905