


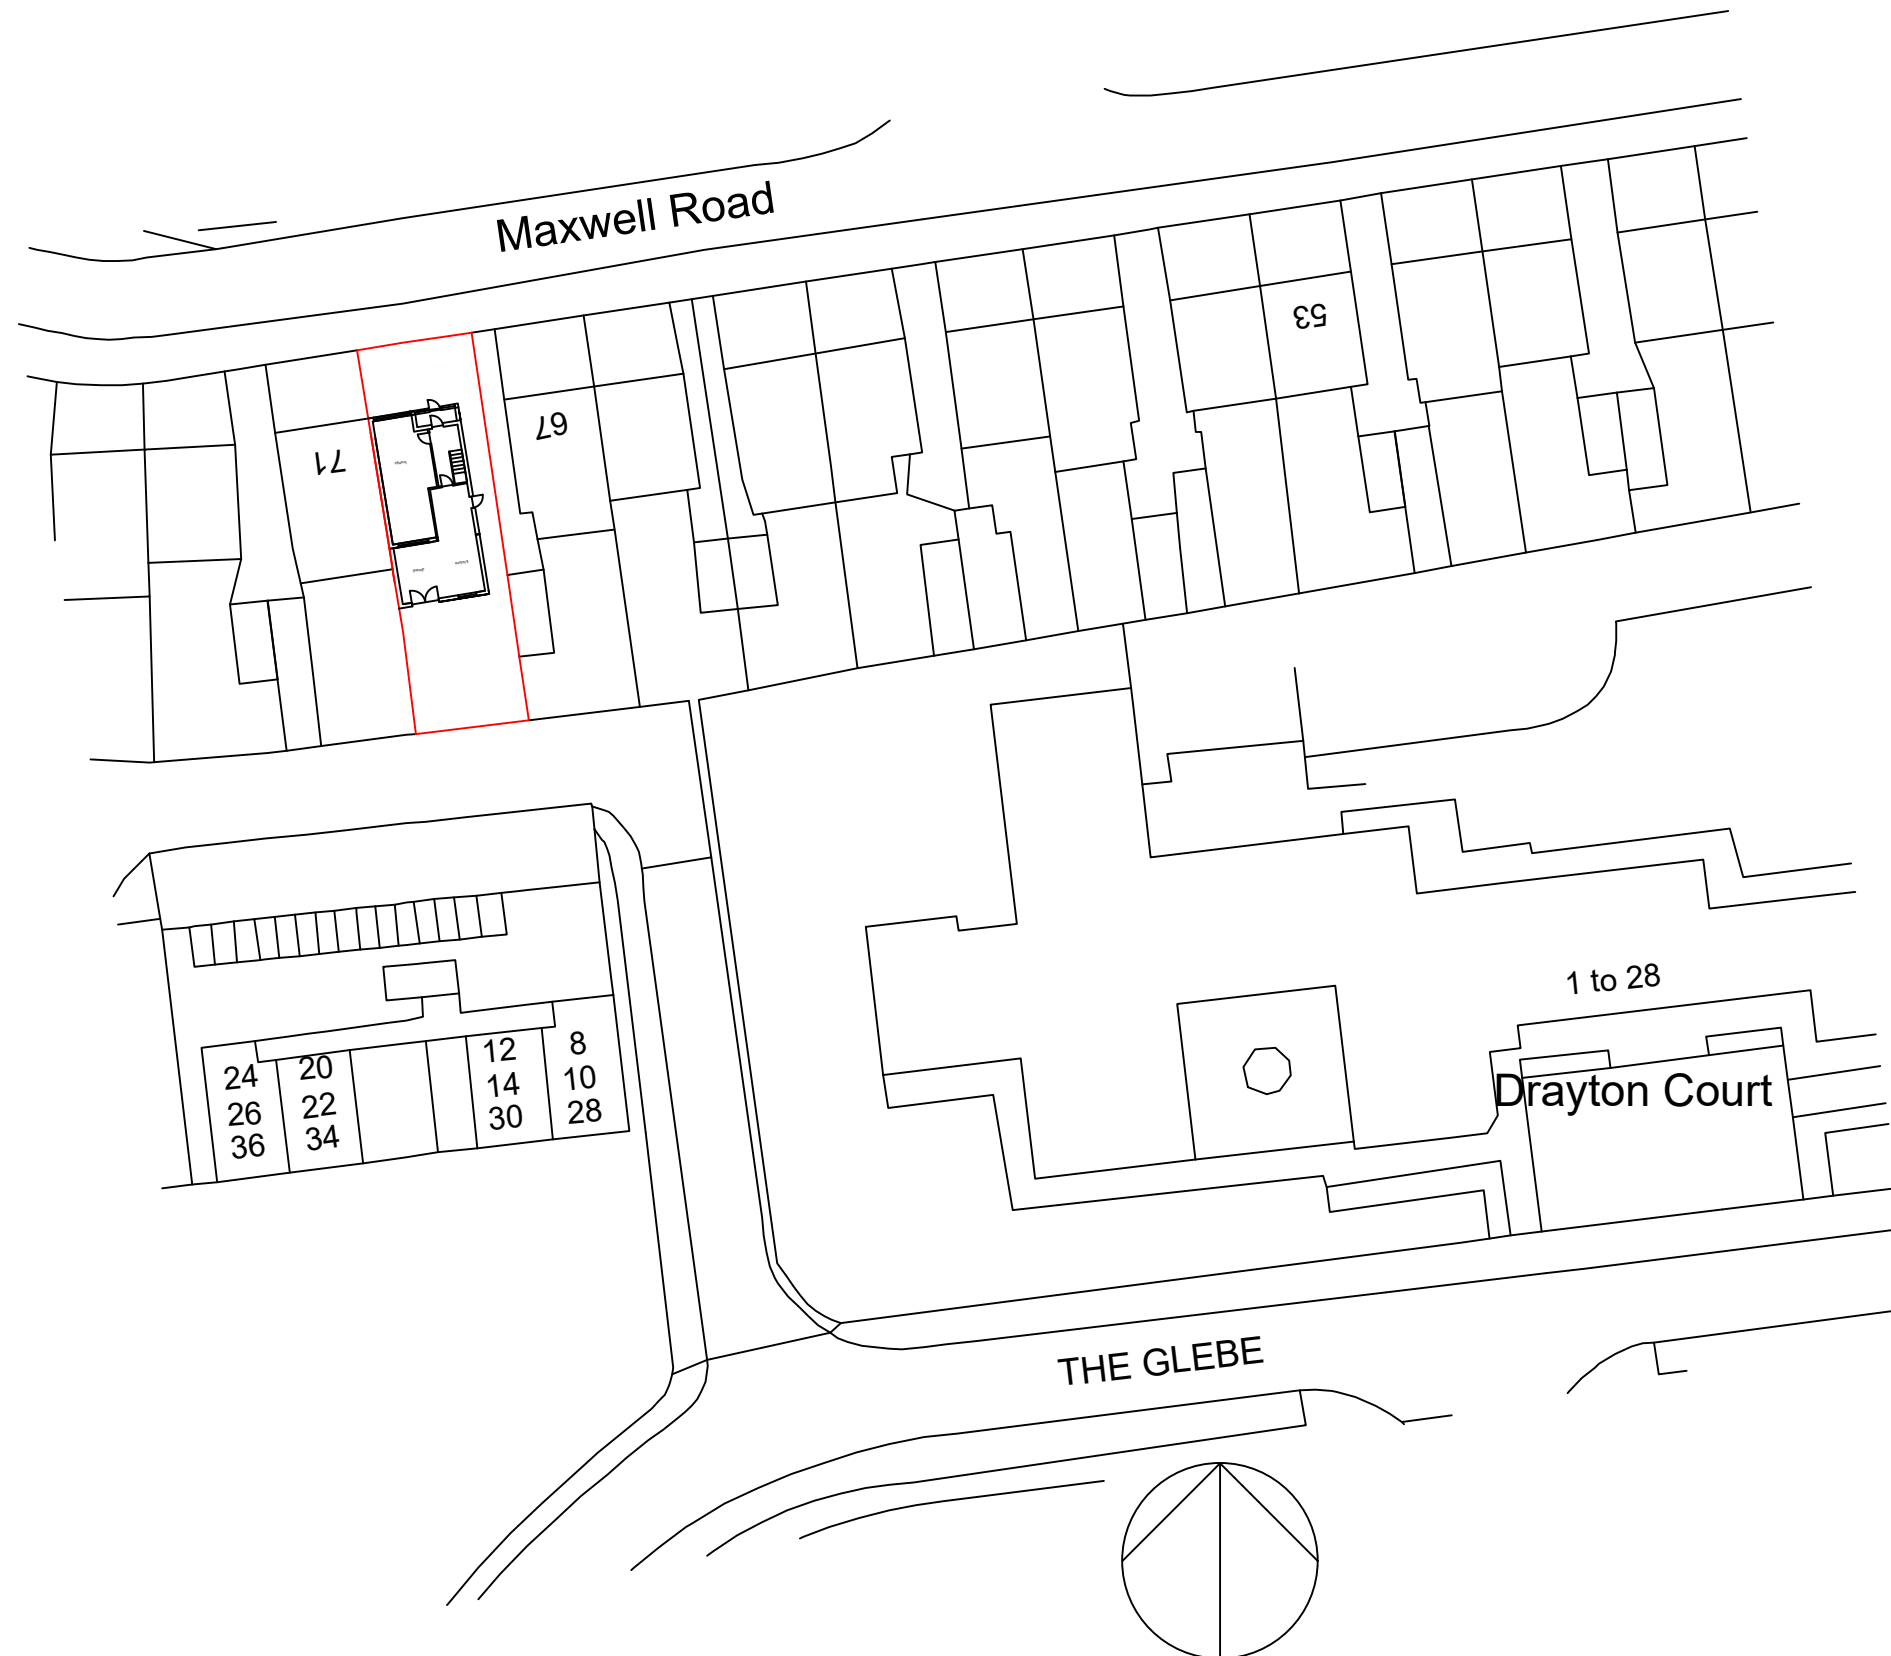

Block Plan 1 : 500 65 Maxwell Road, West Drayton

