

NOTES


CONTRACTORS MUST VERIFY ALL DIMENSIONS ON SITE BEFORE COMMENCING ANY WORK ON SHOP DRAWINGS
DO NOT SCALE FROM THIS DRAWING

RS ATPA COPYRIGHT

- Notes:
1. Do not scale this drawing
 2. All dimensions to be verified on site and any discrepancy reported to the client
 3. This drawing to be read in conjunction with all relevant drawings

A	Planning Issue	12.11.20	RS
REV	AMENDMENT	DATE	CHKD

CLIENT	Sathisviam Sivathasan
PROJECT	306 Cowley Road Cowley - Middlesex UB8 2NU
DRAWING TITLE	Block Plan Sheet 6

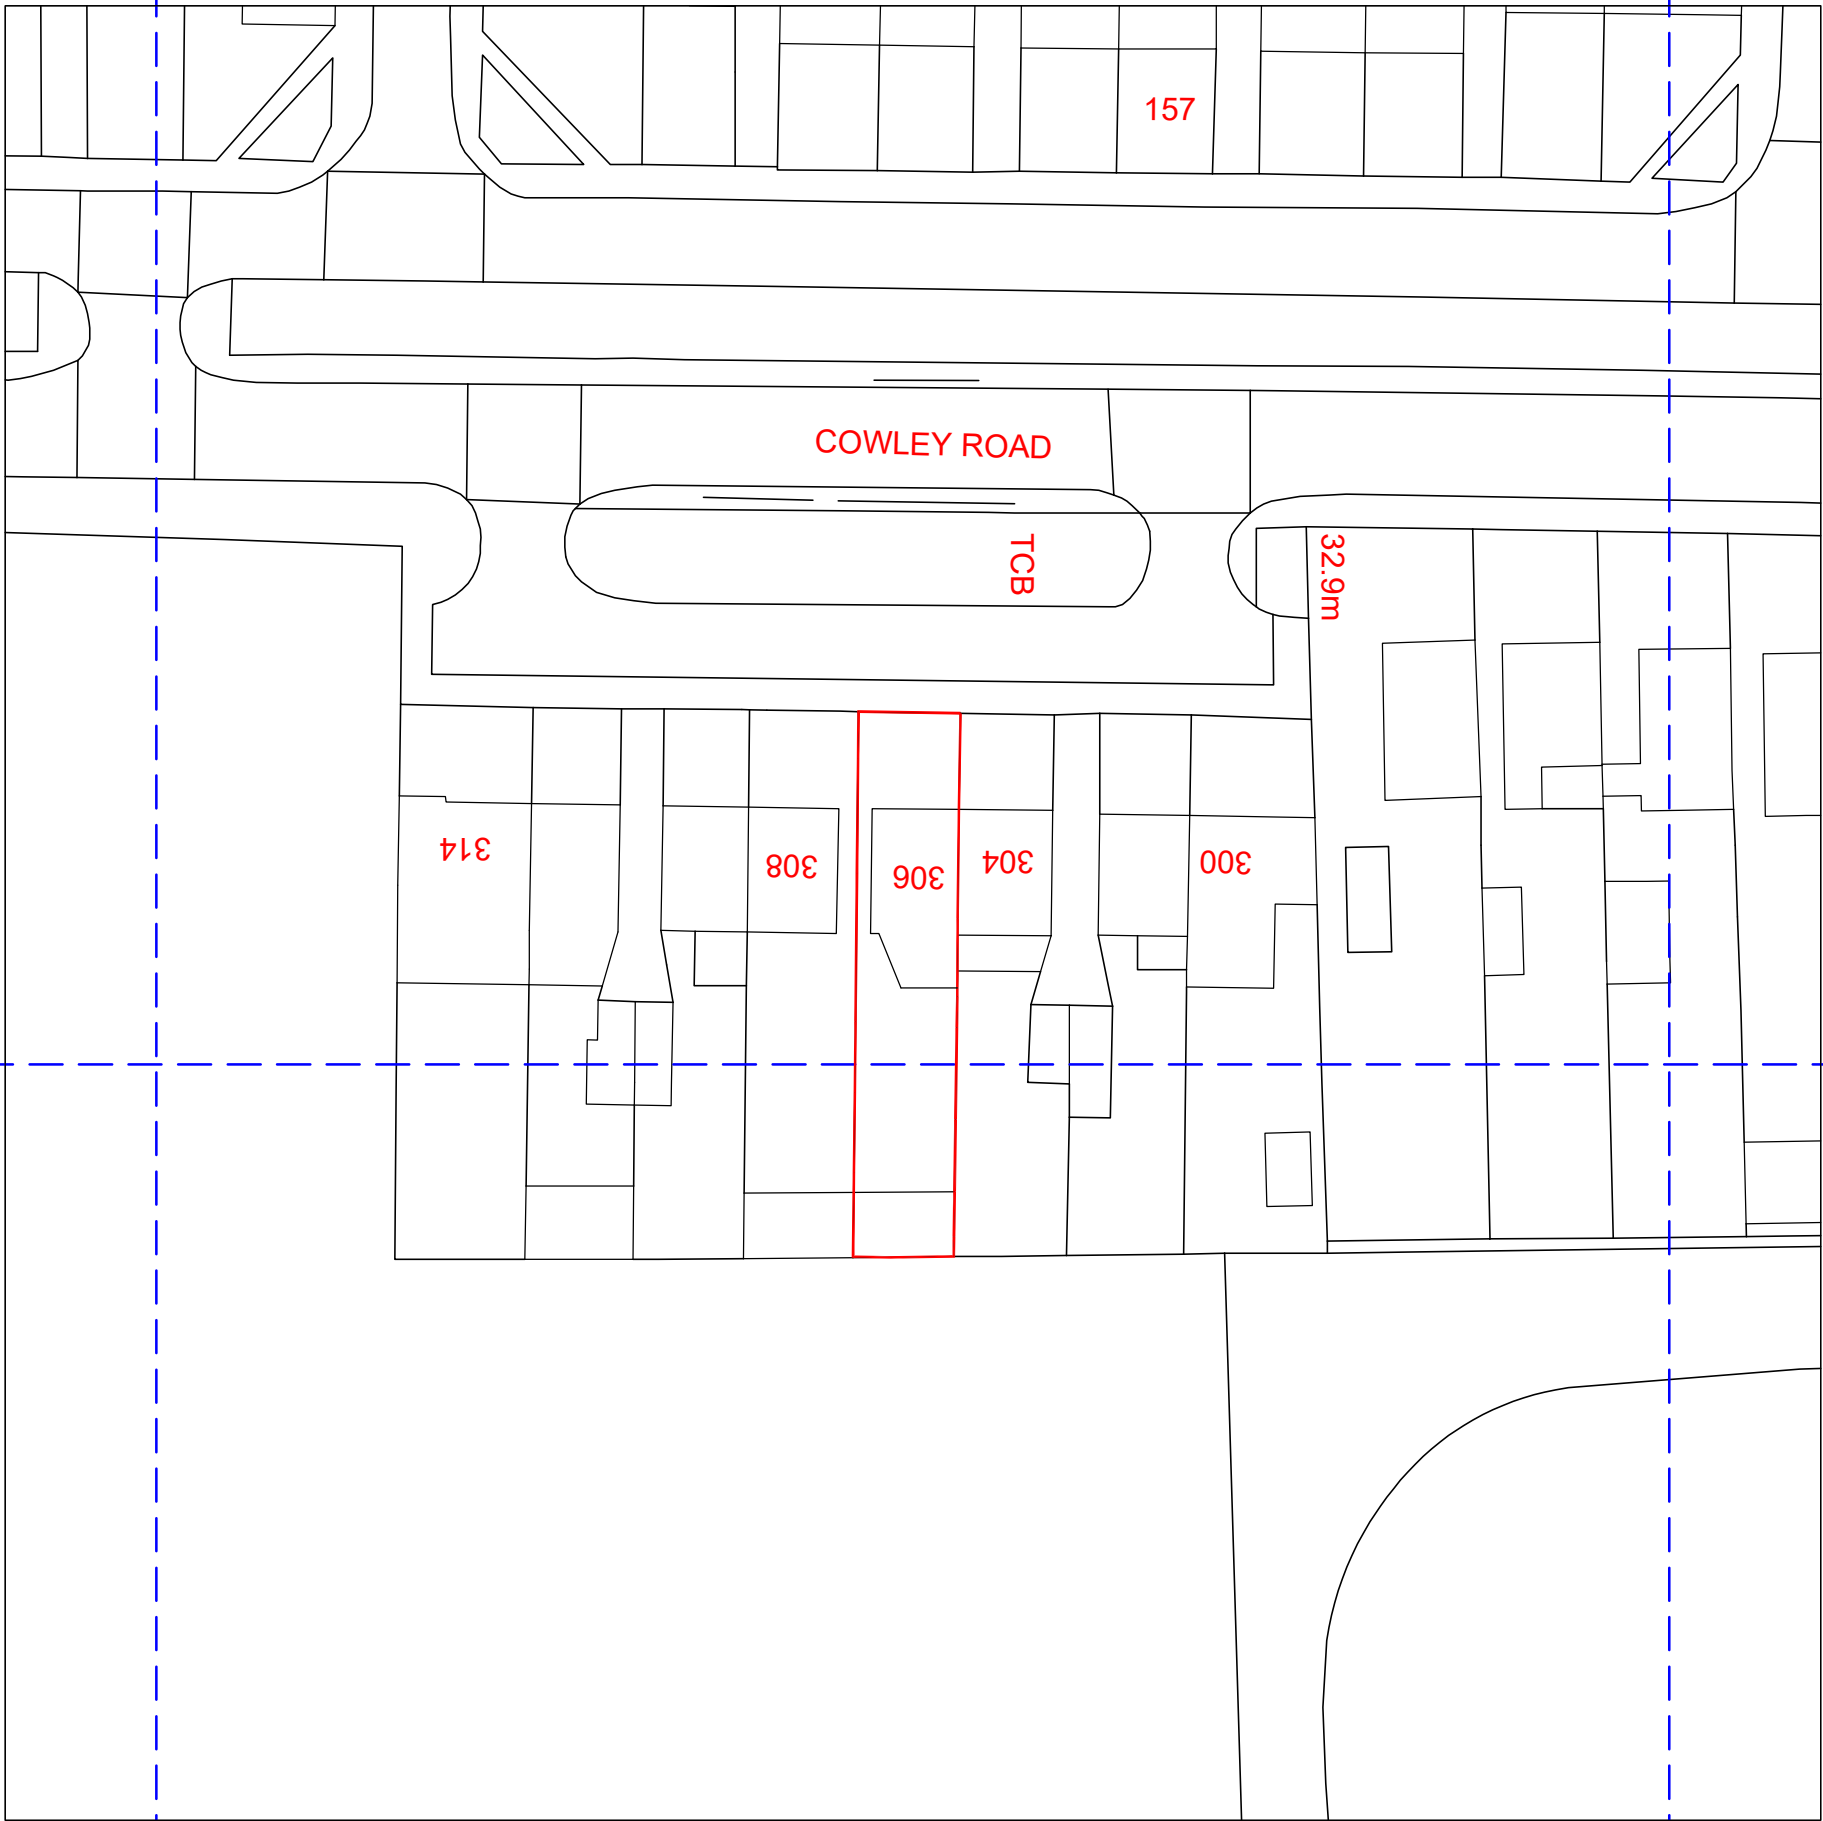

DRAWING STATUS

Planning Issue

SCALE	DRAWN BY	CHECKED	DATE
1:250 @ A1	RS	RS	12.11.20
1:500 @ A3			
DRAWING NUMBER		REVISION	
2020 -109- 06		A	