


505300m
182900m
505400m
505500m
182900m

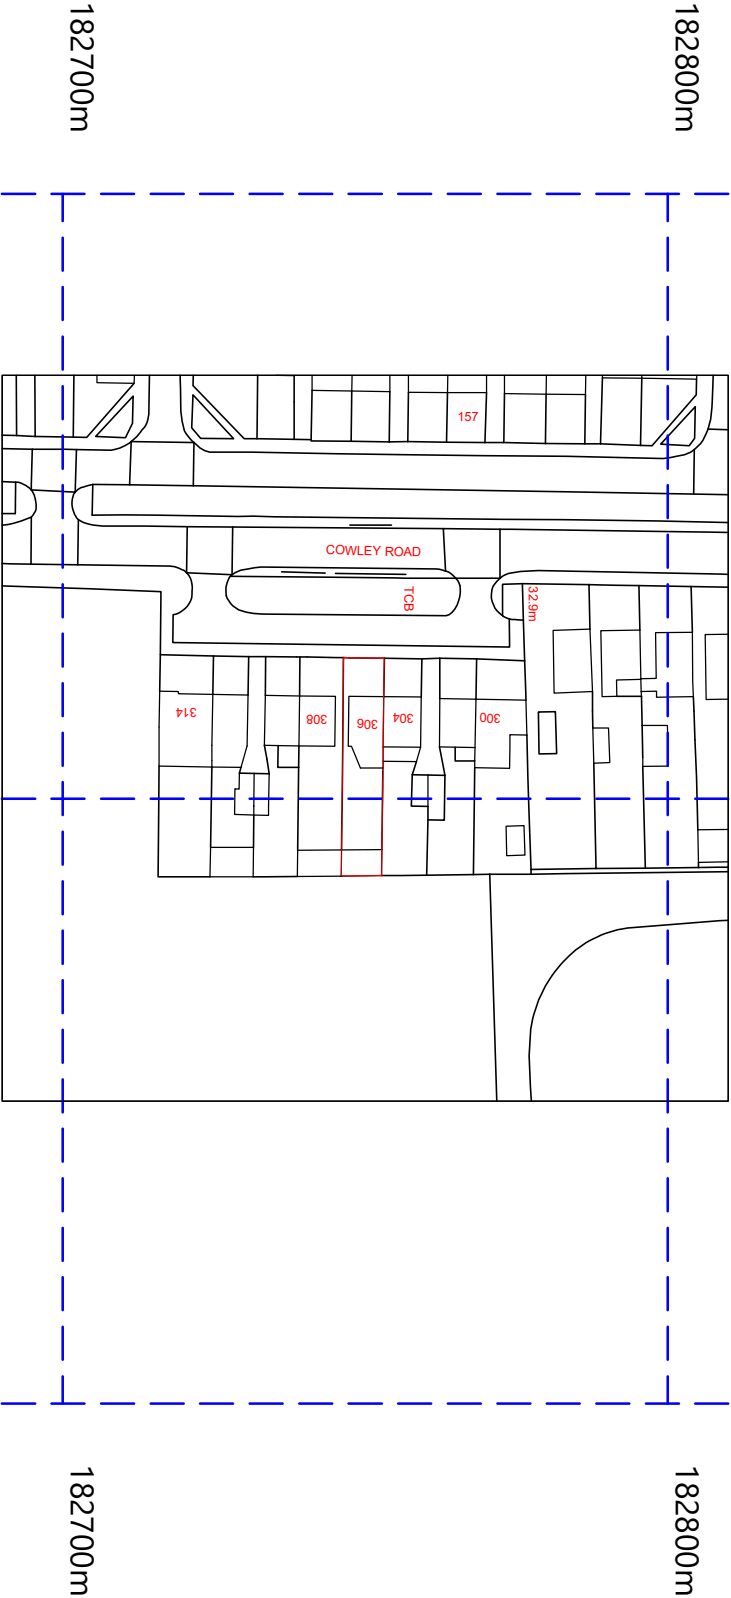

182600m
505300m
505400m
505500m
182600m

NOTES
CONTRACTORS MUST VERIFY ALL DIMENSIONS ON SITE BEFORE
COMMENCING ANY WORK ON SHOP DRAWINGS
DO NOT SCALE FROM THIS DRAWING
RS ATPA COPYRIGHT

- Notes:
1. Do not scale this drawing
 2. All dimensions to be verified on site and any discrepancy reported to the client
 3. This drawing to be read in conjunction with all relevant drawings

A	Planning Issue	12.11.20	RS
REV	AMENDMENT	DATE	CHKD

CLIENT
Sathasivam Sivathasan

PROJECT
306 Cowley Road
Cowley - Middlesex
UB8 2NU

DRAWING TITLE
Location Plan
Sheet 7

SCALE	DRAWN BY	CHECKED	DATE
1:625 @ A1	RS	RS	12.11.20
1:1250 @ A3			

DRAWING STATUS
Planning Issue

©Crown Copyright and database rights 2020 OS Licence no. 100025568

DRAWING NUMBER	REVISION
2020 -109- 07	A