



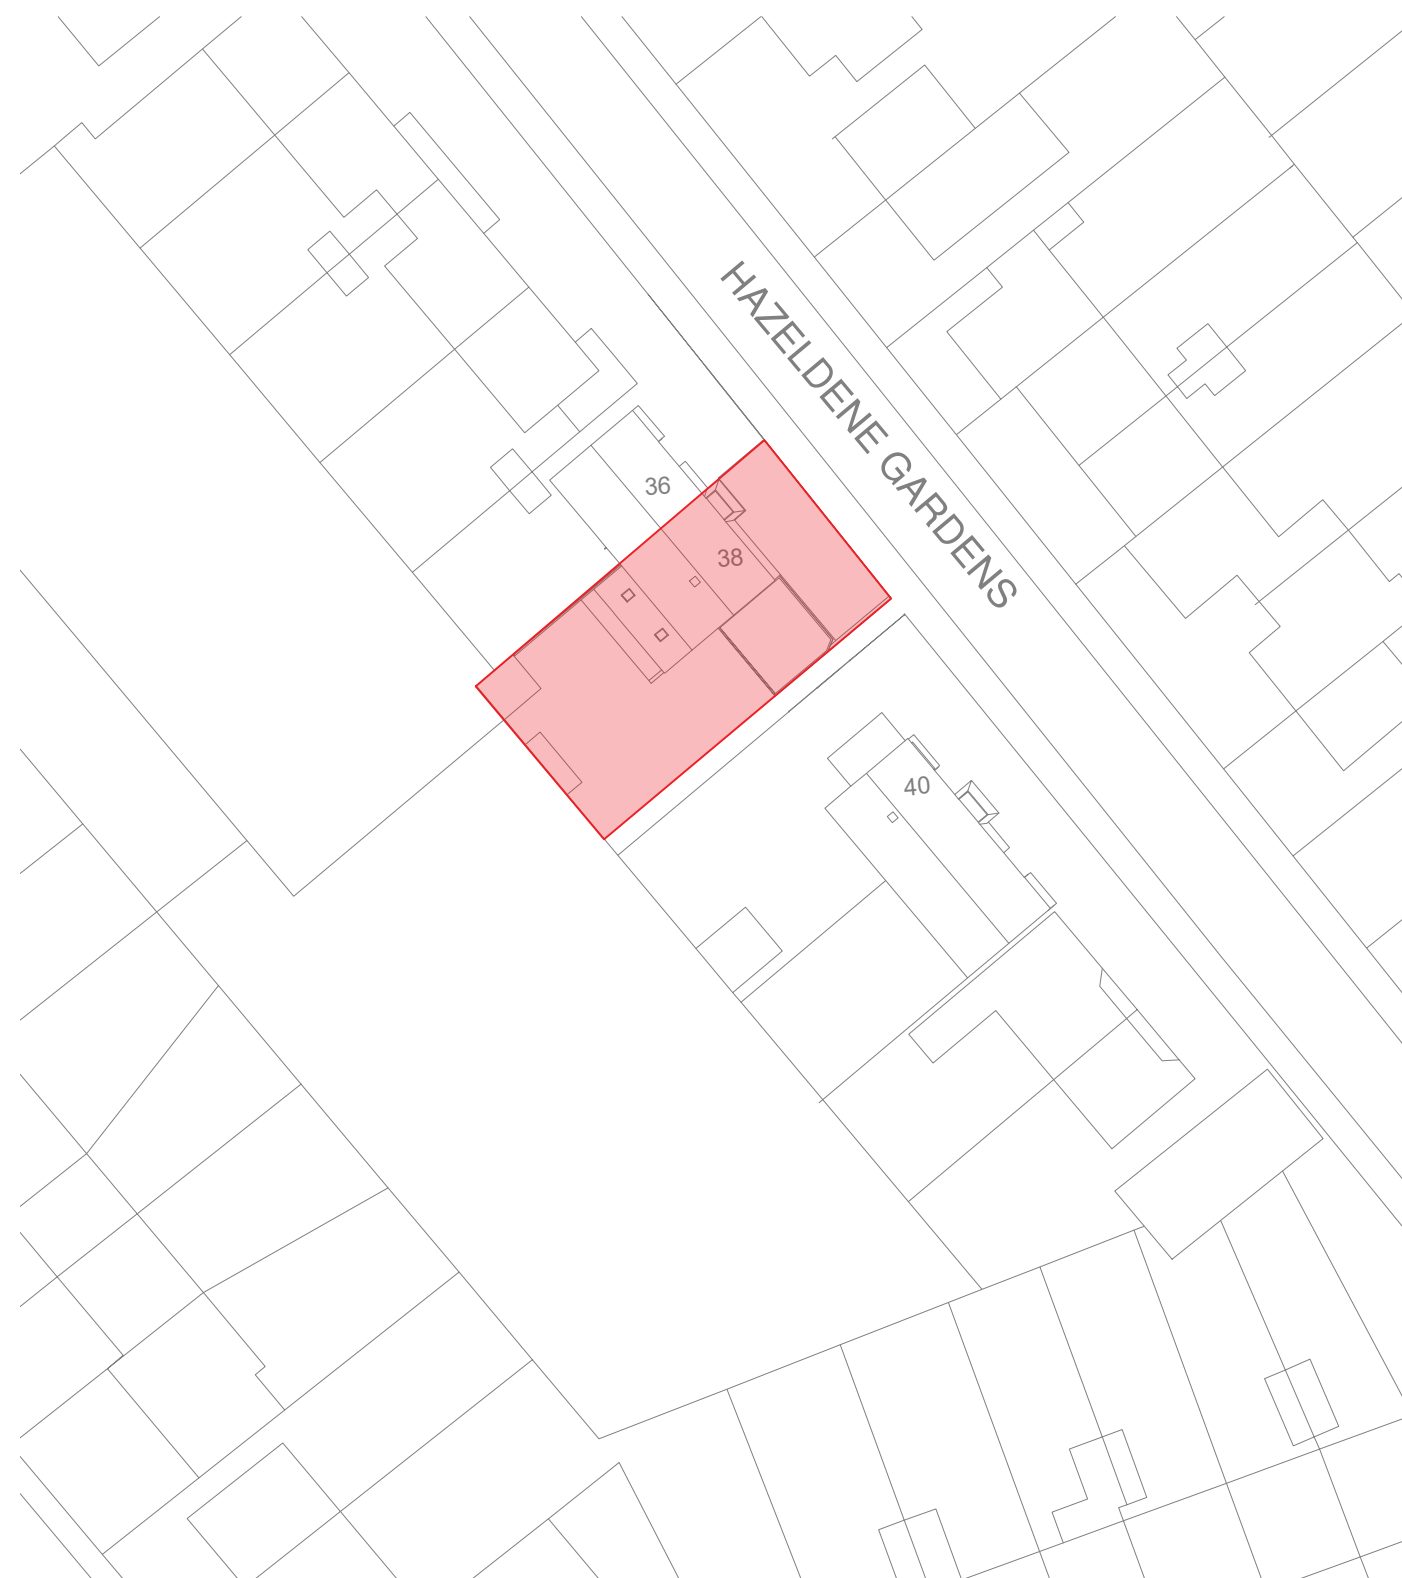

1:500 @ A3

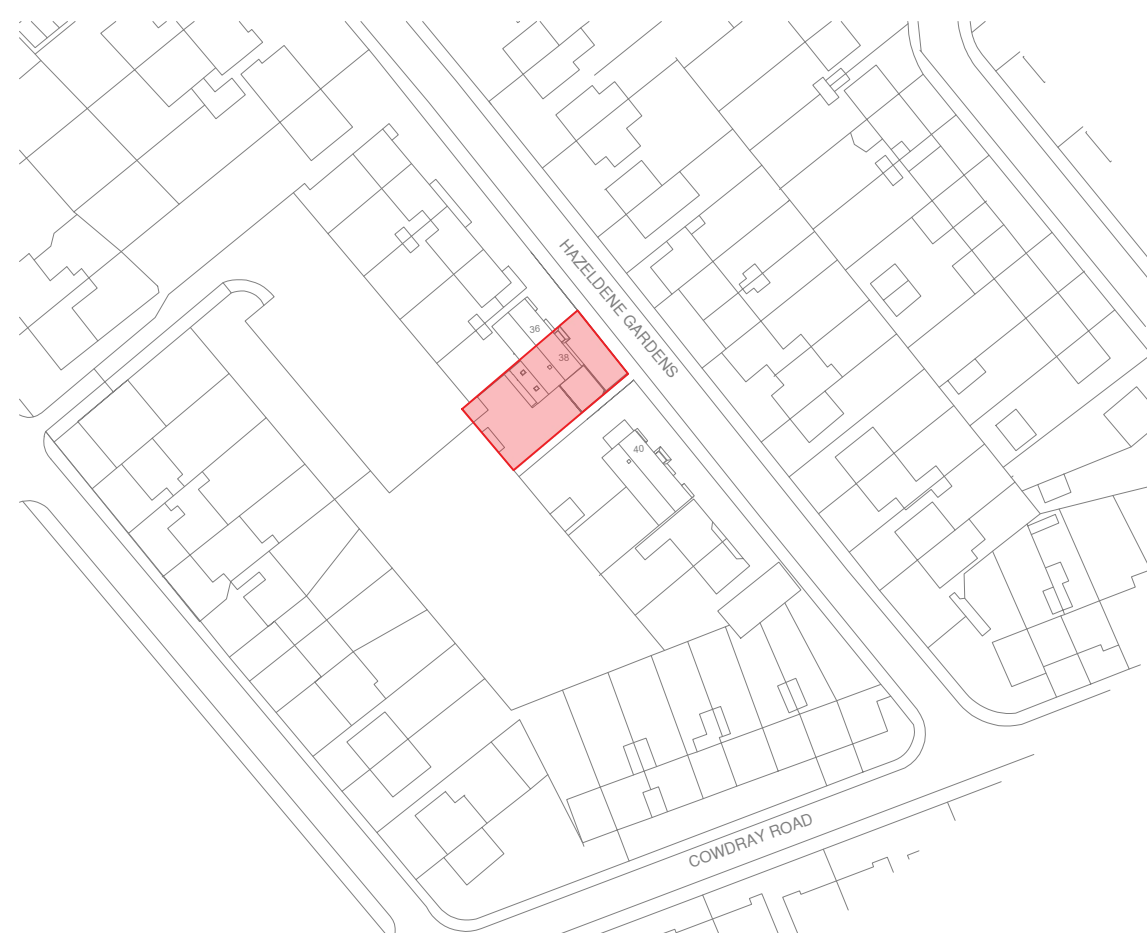

**NOTE: THESE DRAWINGS ARE FOR PLANNING PURPOSES ONLY. DO NOT CONSTRUCT FROM THESE DRAWINGS. A MEASURED SURVEY IS REQUIRED ON SITE BEFORE CONSTRUCTION.**

|                                                       |                             |      |          |
|-------------------------------------------------------|-----------------------------|------|----------|
| Job title<br><b>38 HAZELDENE GARDENS<br/>UXBRIDGE</b> |                             |      |          |
| Drawing title<br><b>LOCATION PLAN</b>                 |                             |      |          |
| Job No<br><b>1982_PL01</b>                            | Scale @ A3<br><b>1:1250</b> | Date | Drawn by |



[www.randRplanning.co.uk](http://www.randRplanning.co.uk)  
[RobertJon@Live.co.uk](mailto:RobertJon@Live.co.uk)  
 Tel: 07436007718