


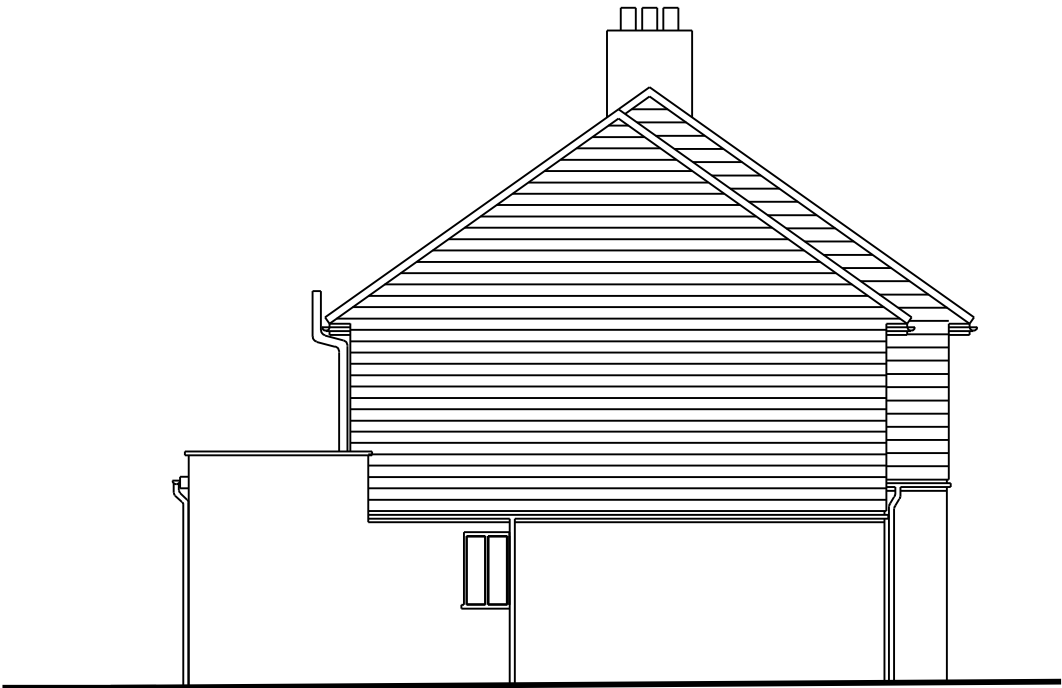

Existing Side Elevation



Proposed Side Elevation



4D Planning do not take responsibility for the accuracy of these drawings. 4D Planning did not measure the property. The drawings were provided by the client. The Contractor is responsible for checking all dimensions before work starts.

All work is to be carried out to the requirements, and to the satisfaction of the Local Authority. These drawings are for planning purposes only

Any discrepancies to be brought to the attention of 4D Planning Consultants immediately.

Rev	Date	Description	by	chk

4D PLANNING™

Architecture | Town Planning

www.GetMePlanning.com®

Client		4D Planning
Project		91 The Greenway, UB8 2PN
Title		Elevations
Date: Jan' 2019	Rev: /	
Scale: 1:50 @ A1, 1:100 @ A3		
Drawing No. 4D05		