


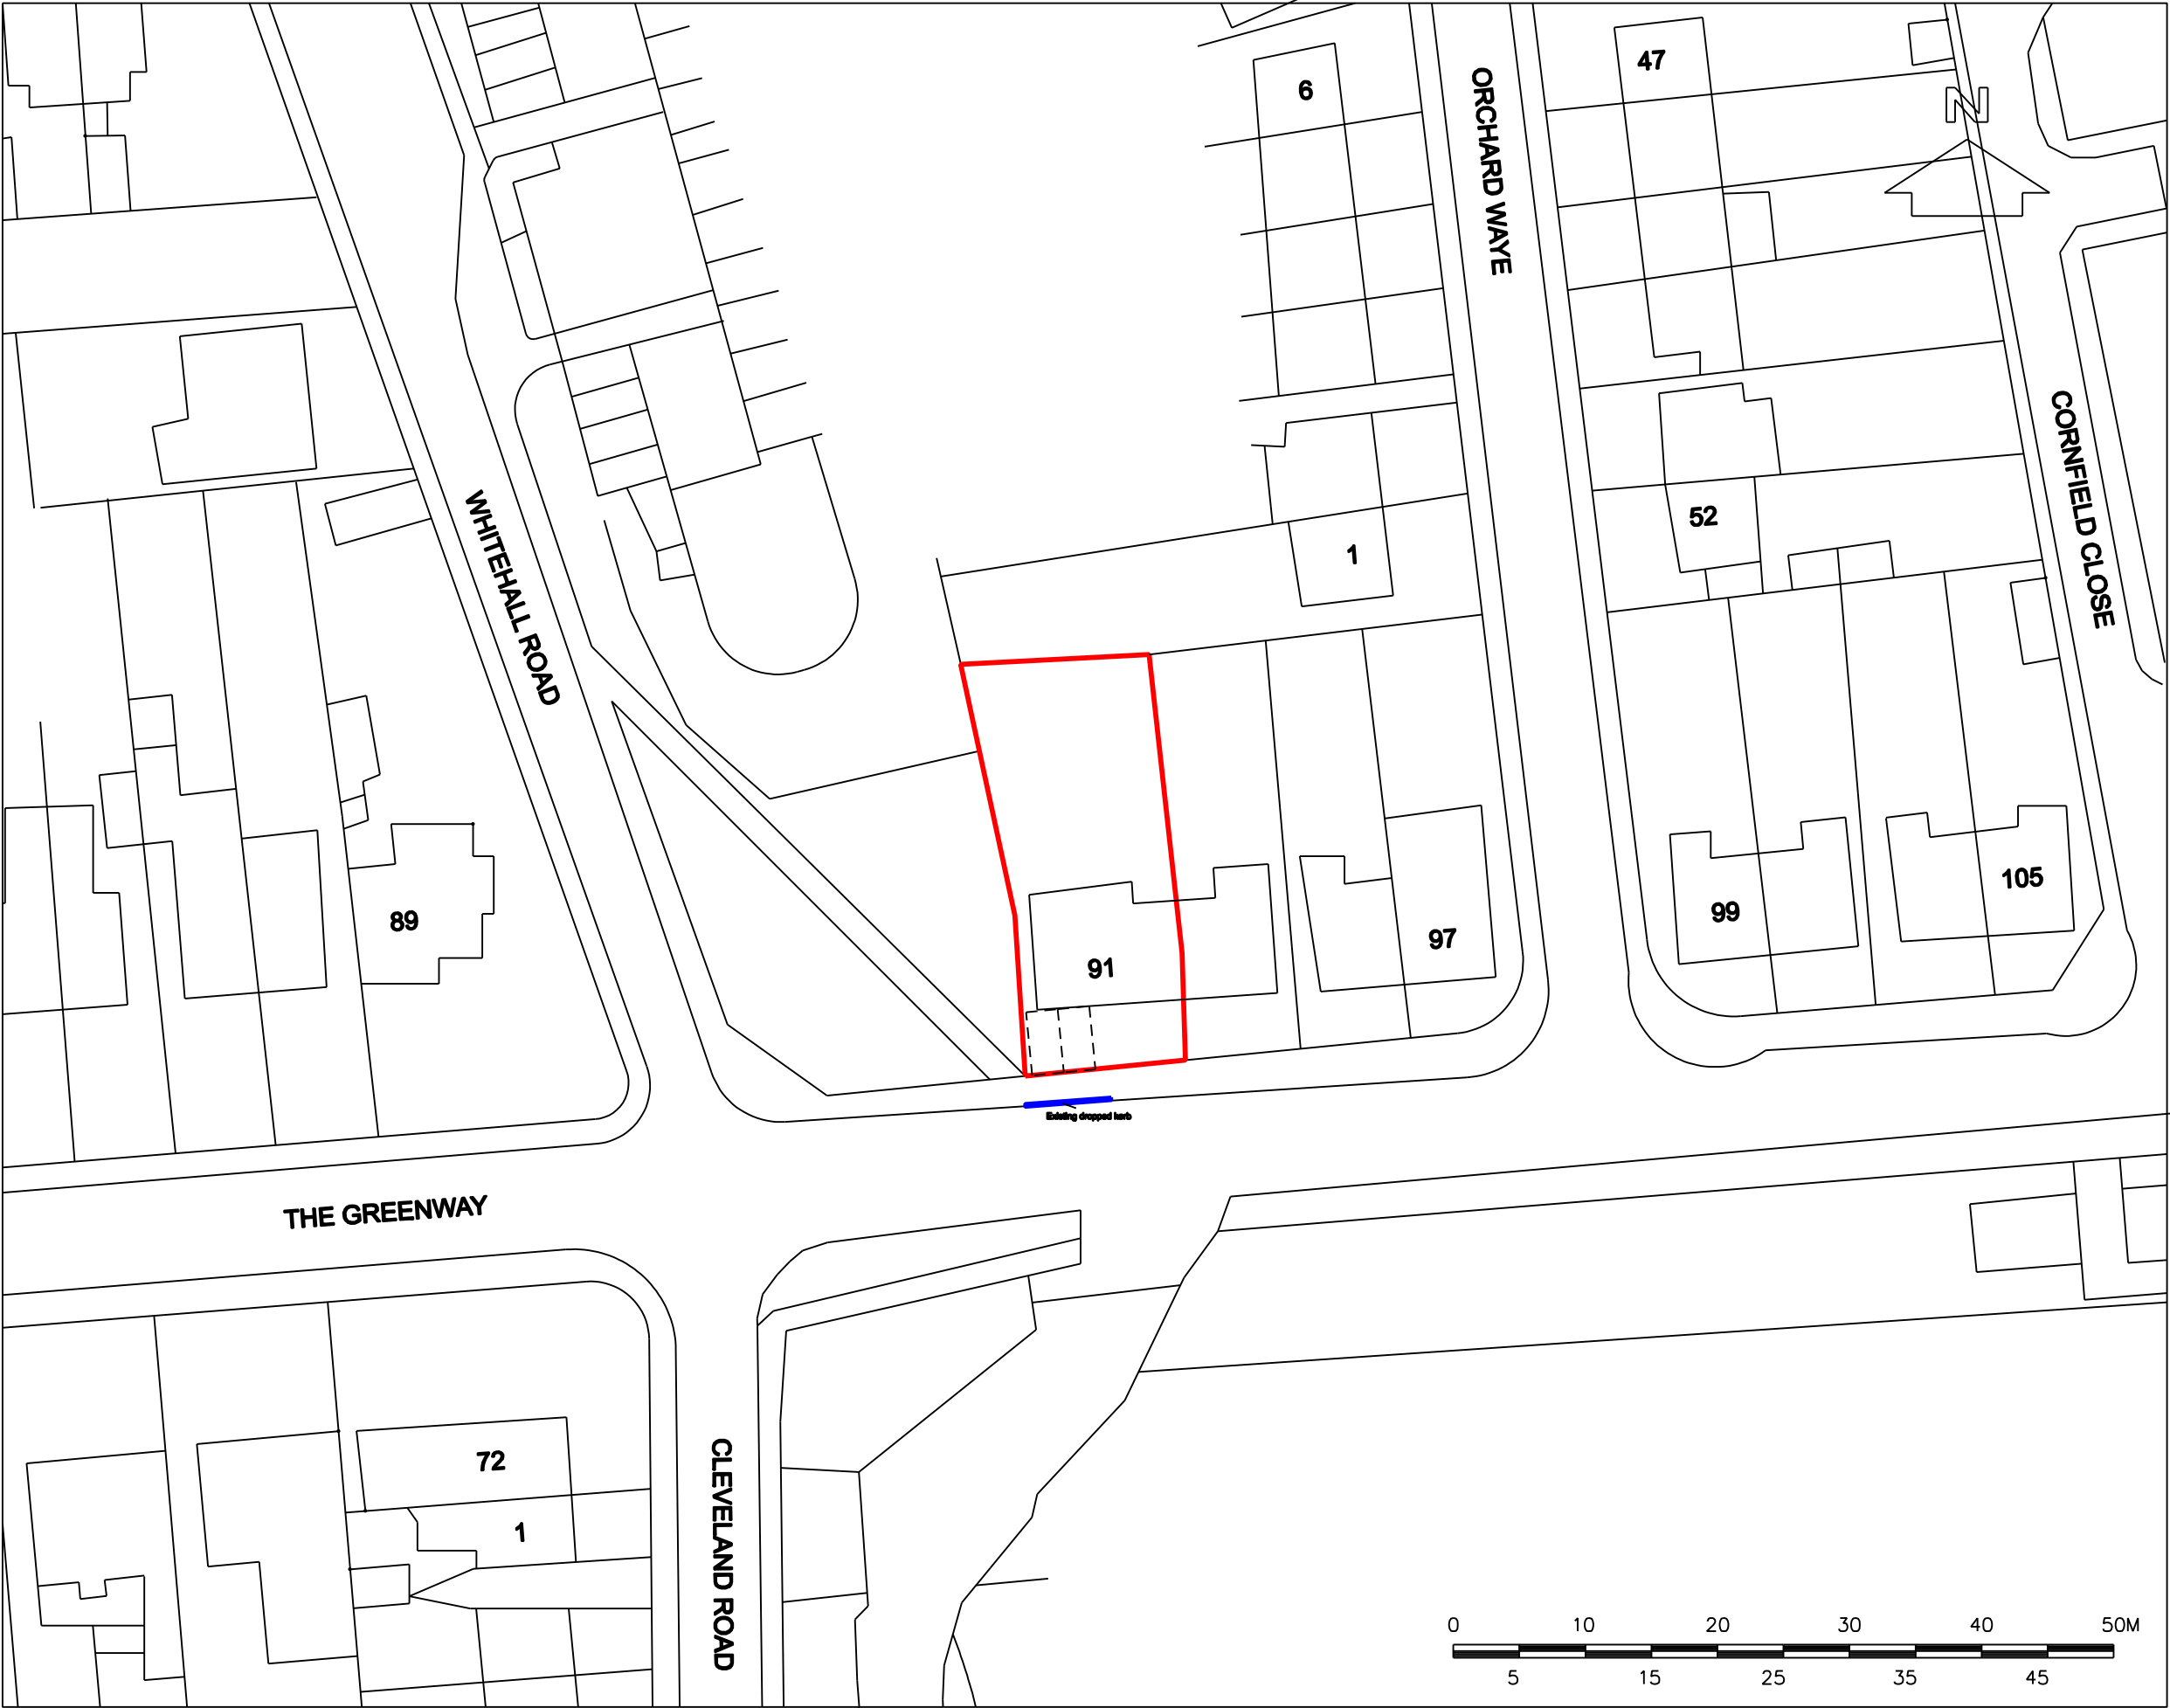

DRAWING NOTES

Written dimensions to be taken in preference to scaled dimensions. The Contractor is responsible for checking all dimensions before work starts.

All work is to be carried out to the requirements, and to the satisfaction of the Local Authority. These drawings are for planning purposes only

Any discrepancies to be brought to the attention of 4D Planning Consultants immediately.

REVISIONS

REV	DATE	DESCRIPTION	BY	CH

PROJECT TITLE

91 The Greenway
Uxbridge, UB8 2PN

DRAWING TITLE

Block Plan

CLIENT

Priya Shah

DRAWING No

4D02BP

REV

B


SCALE @ A3 - 1:500

DATE

Feb' 2019

DRAWING STATUS

Planning

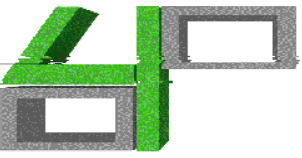
4D PLANNING™
www.GetMePlanning.com®