


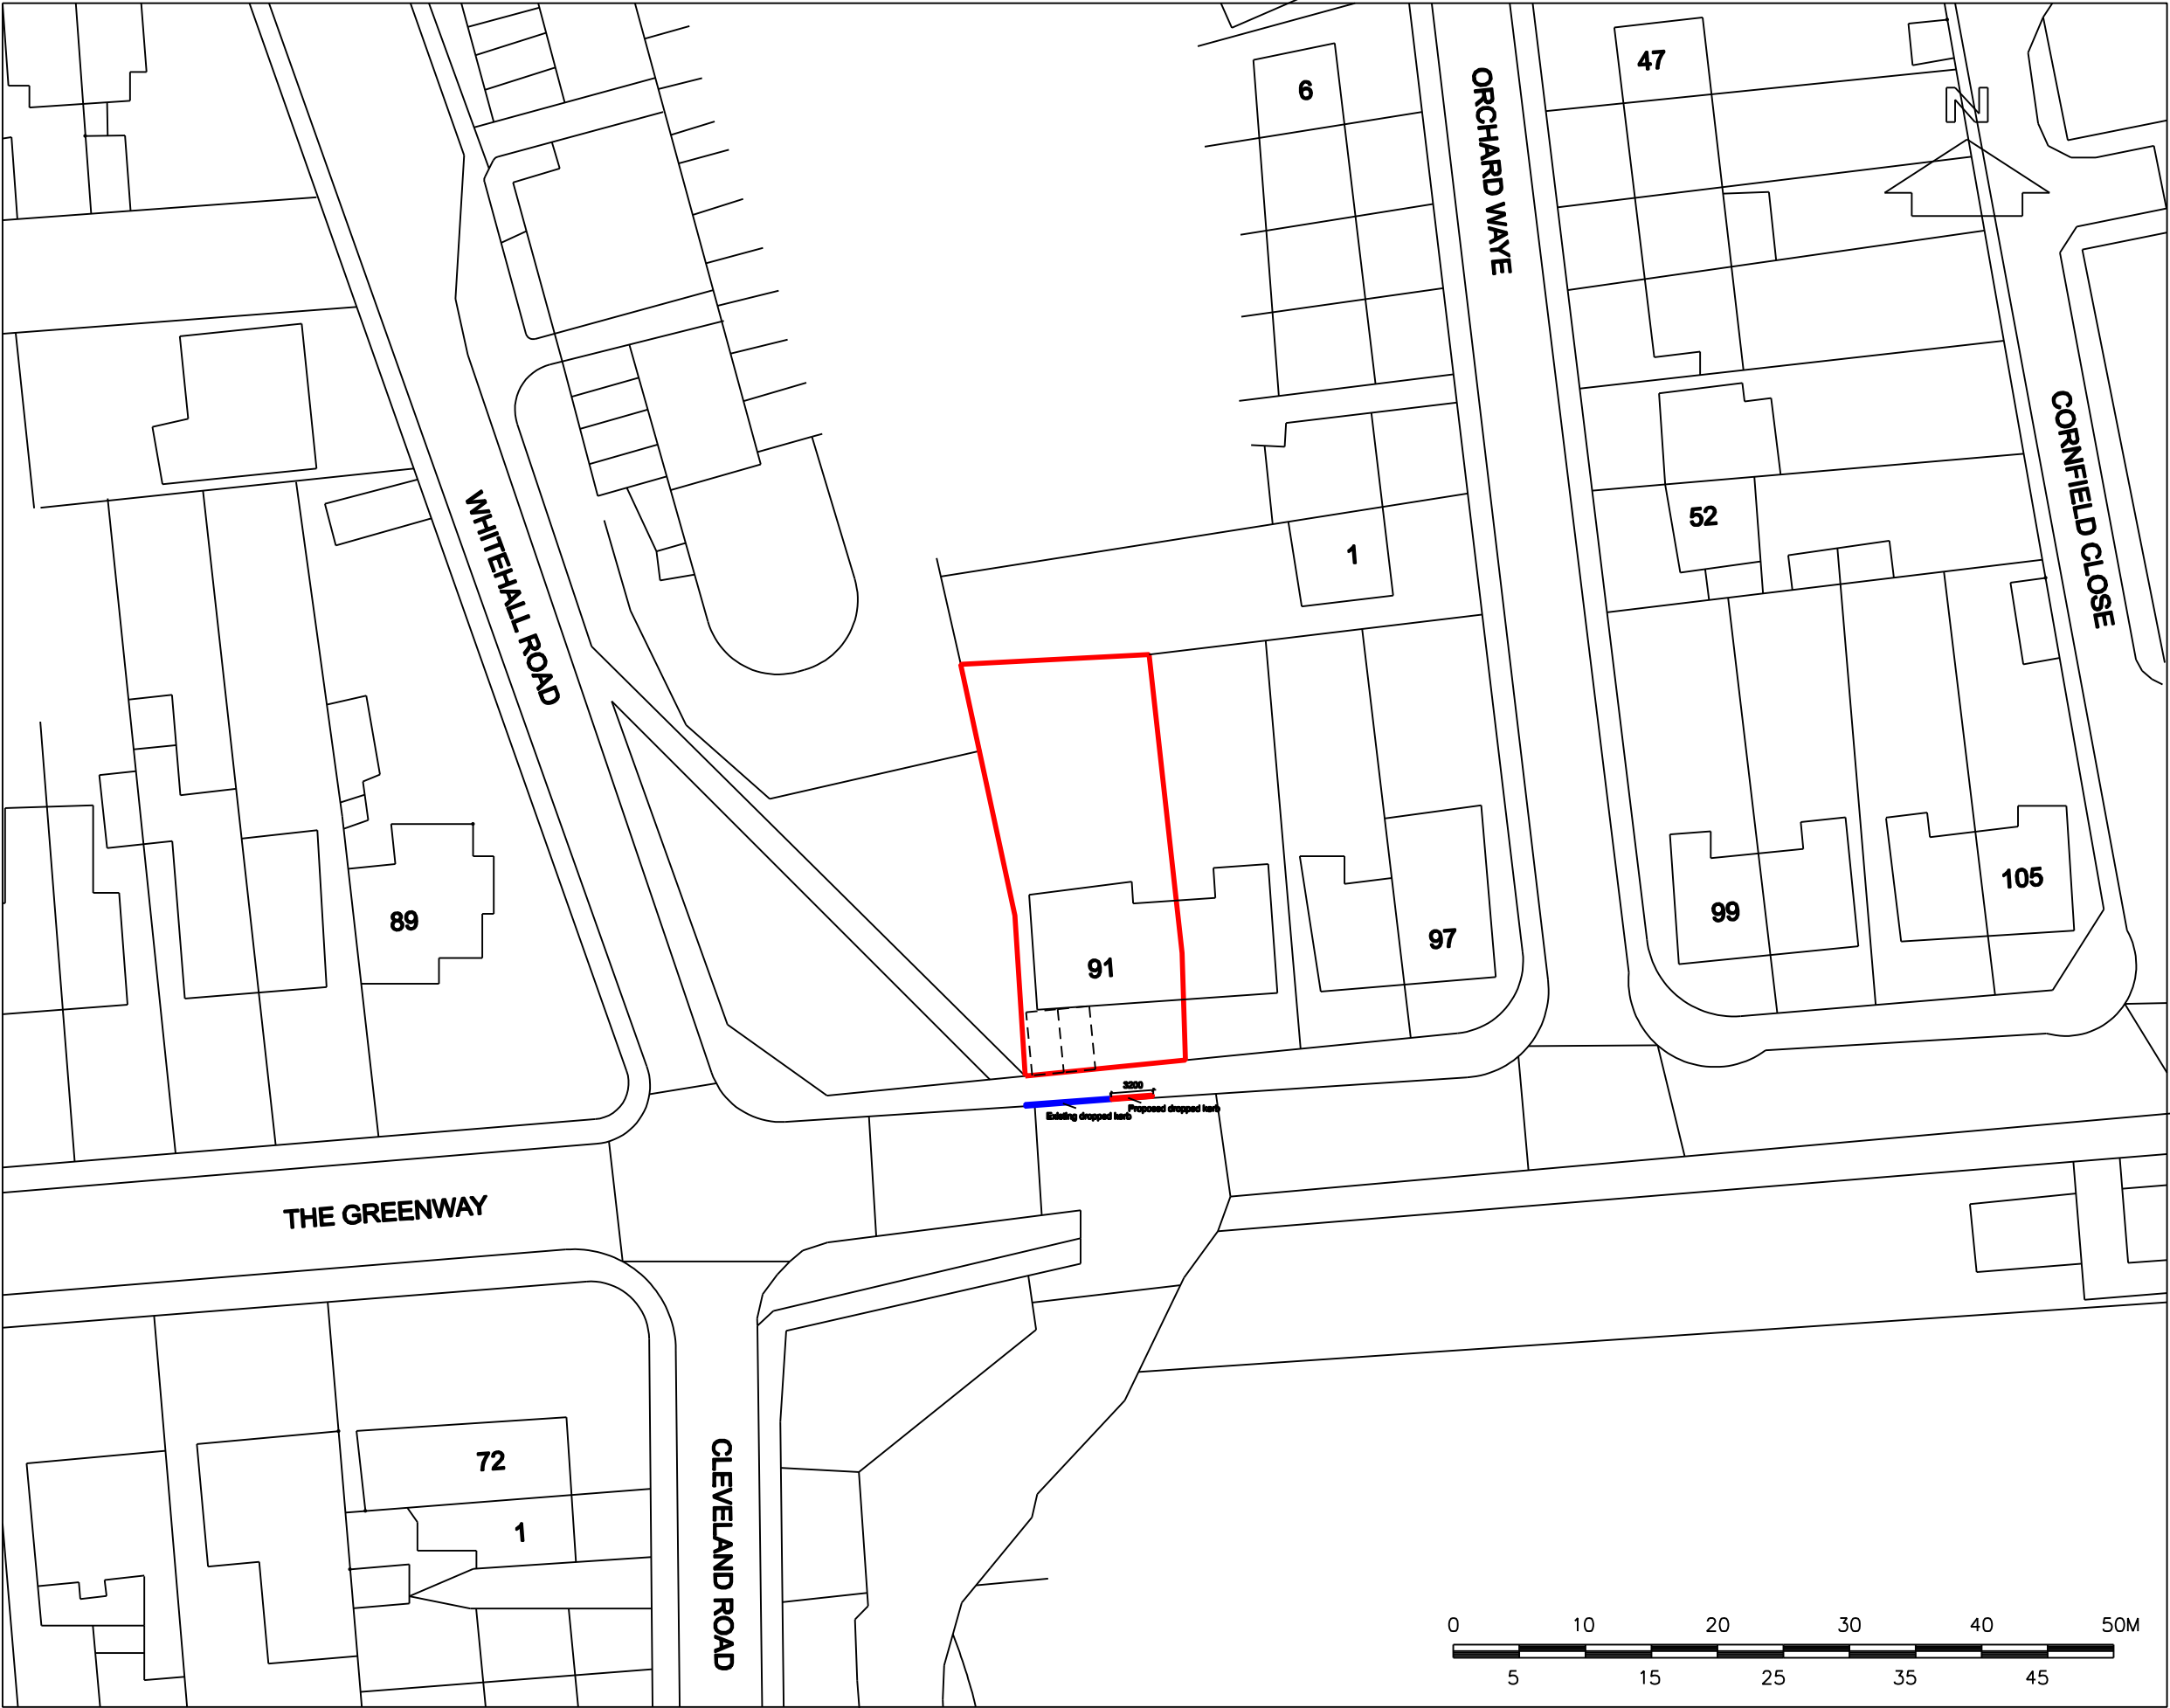

DRAWING NOTES

Written dimensions to be taken in preference to scaled dimensions. The Contractor is responsible for checking all dimensions before work starts.

All work is to be carried out to the requirements, and to the satisfaction of the Local Authority. These drawings are for planning purposes only

Any discrepancies to be brought to the attention of 4D Planning Consultants immediately.

REVISIONS

REV	DATE	DESCRIPTION	BY	CH

PROJECT TITLE

91 The Greenway
Uxbridge, UB8 2PN

DRAWING TITLE


Block Plan

CLIENT

Priya Shah

DRAWING No	REV
4D02BP	A

SCALE @ A3 - 1:500	
DATE	DRAWING STATUS
Feb' 2019	Planning

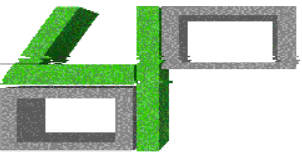

4D PLANNING™

www.GetMePlanning.com®