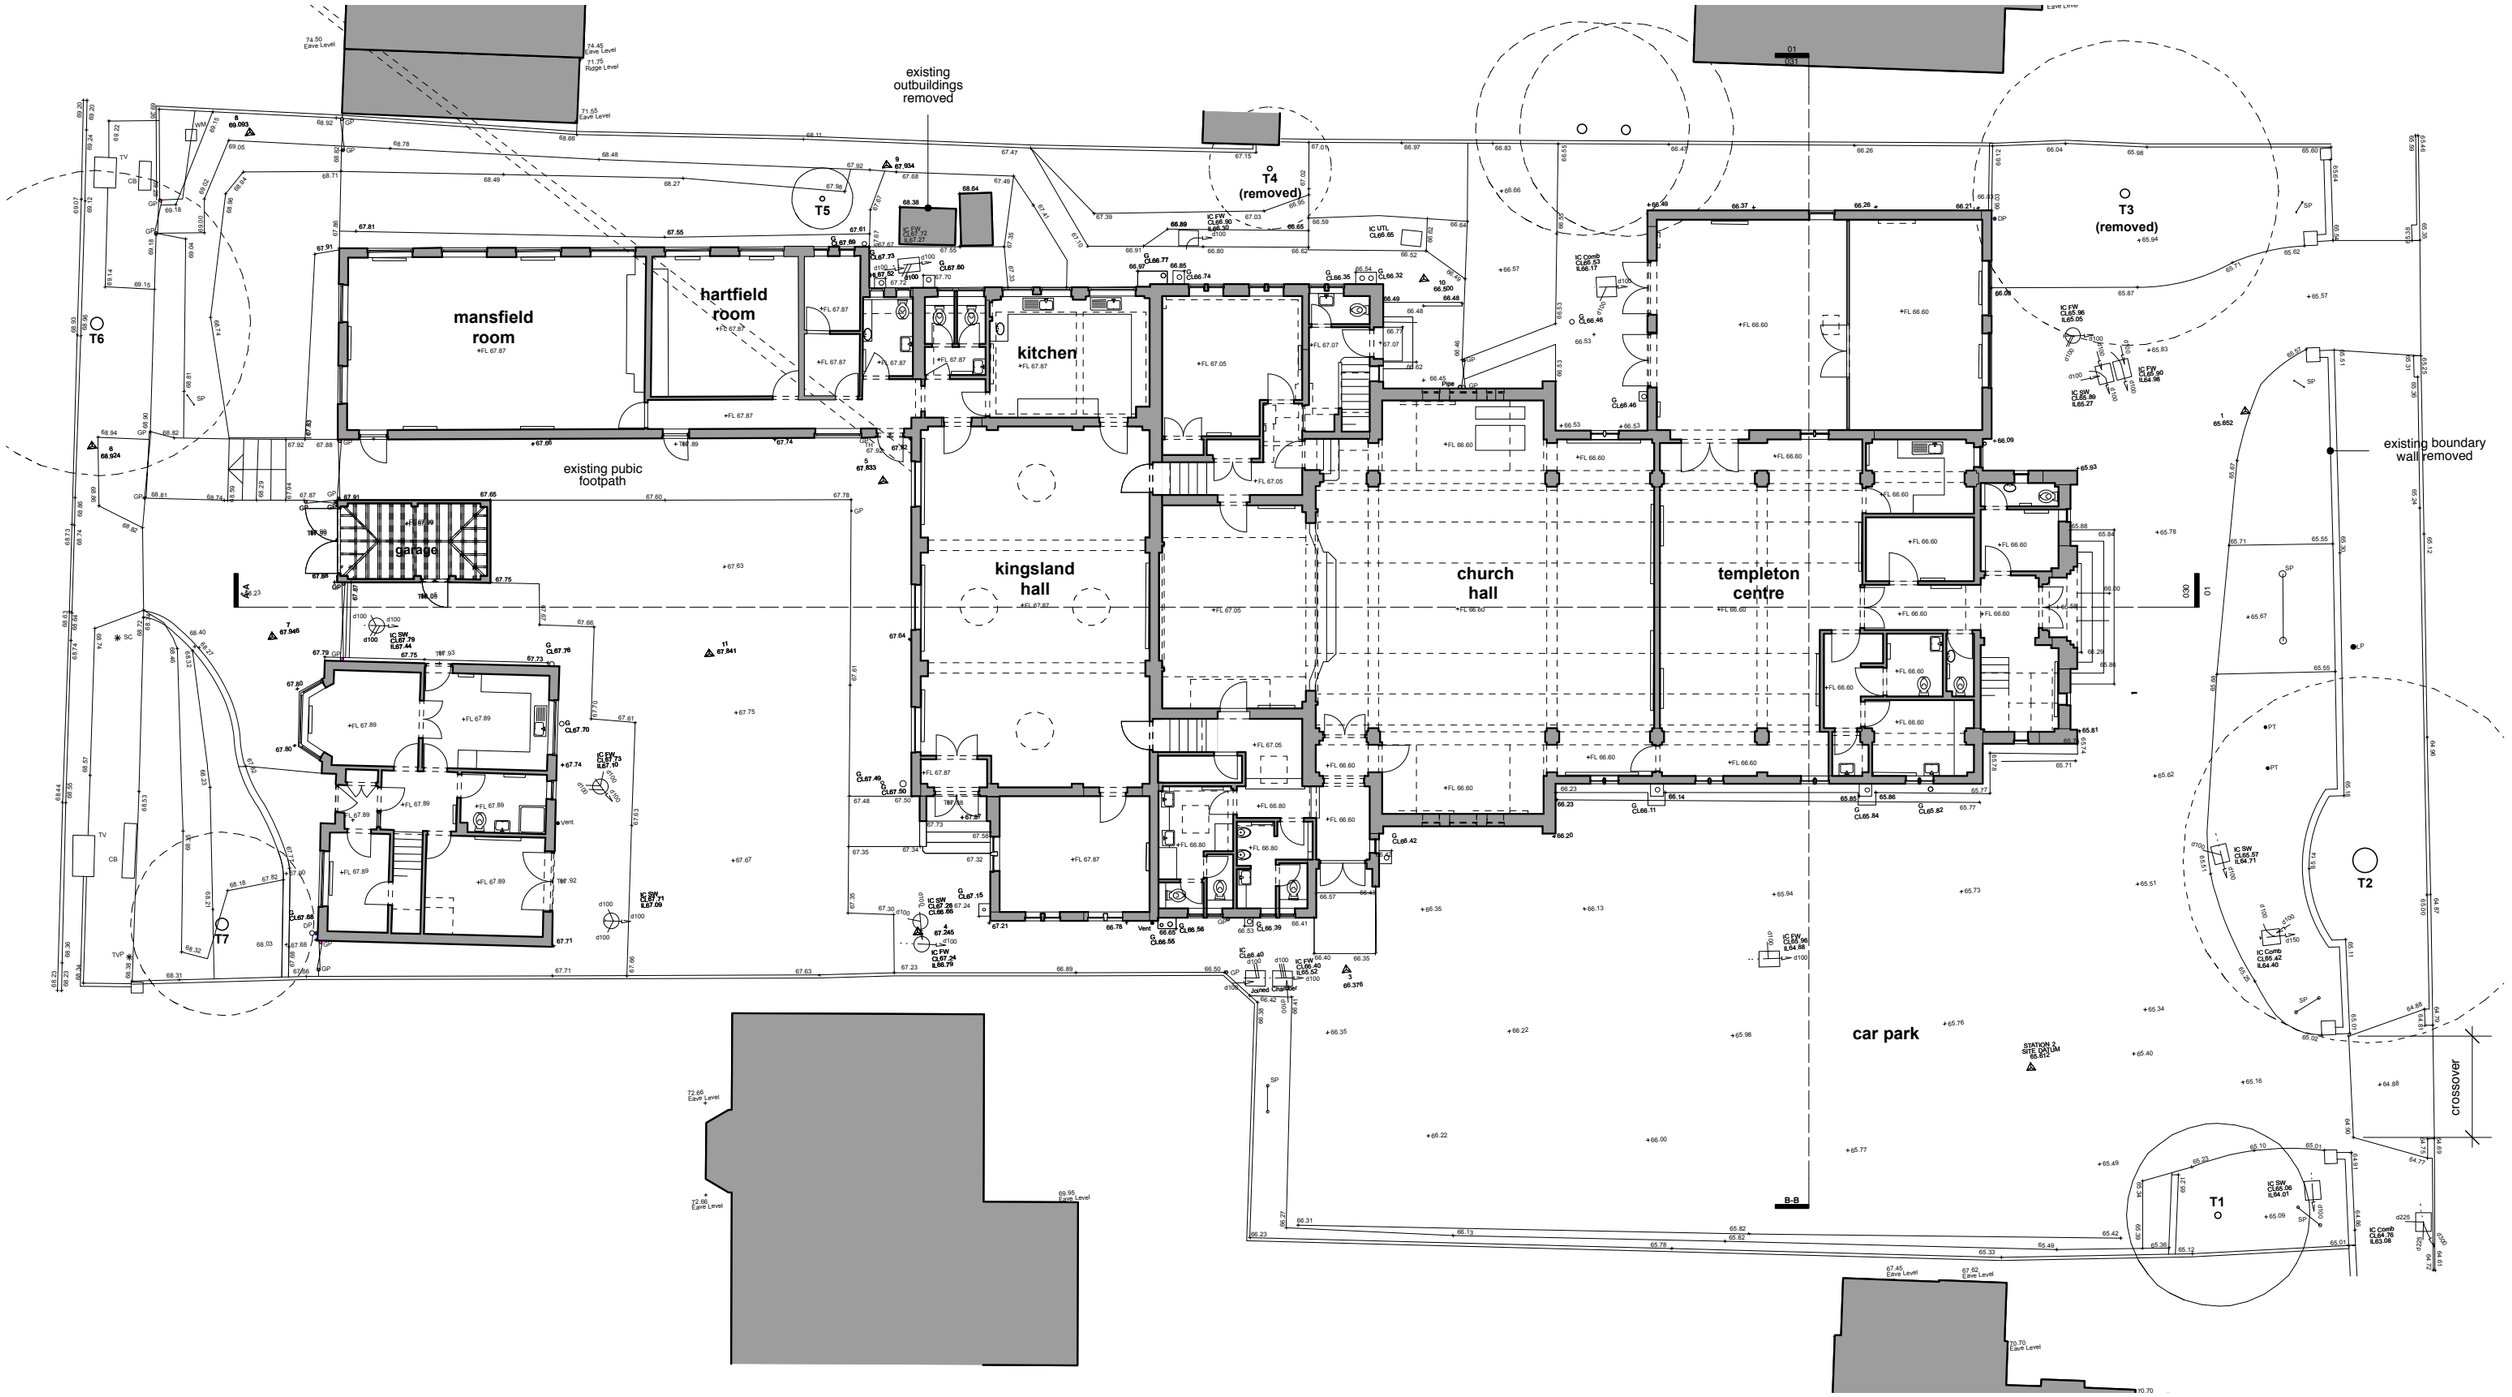

notes

Do not scale.
All dimensions to be checked on site and verified with the architect prior to construction.
Any discrepencies or uncertainties regarding this drawing to be discussed with the architect prior to construction.
Copyright © Theis and Khan Architects Ltd. All rights reserved

key

revision notes

changes since previous issue:

0 5 10M

N

planning

revision	date	comment
p1	11.03.20	issued for comment
p2	02.06.20	issued for comment
p3	03.06.20	issued for planning

THEIS +KHAN

11-13 Lonsdale Gardens
Tunbridge Wells
Kent TN1 1NU
+44 (0)1892 518094

mail@theisandkhan.com
www.theisandkhan.com

project
eastcote and northwood hills URC

drawing
site and ground floor plan
existing

scale	date	
1:200@A3	jul 17	
job number	**drawing number**	**revision**
1132	010	p3