

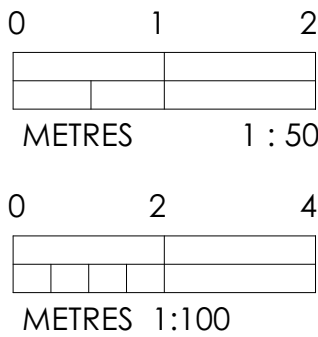


GENERAL NOTES


© The Copyright of this drawing remains with Inception Planning Limited and is not to be reproduced without approval.
This drawing is to be read with all other standard documentation.

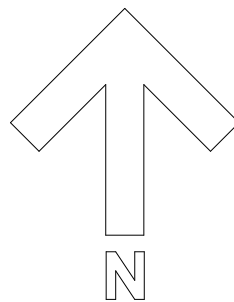

DATE	REVISION
------	----------

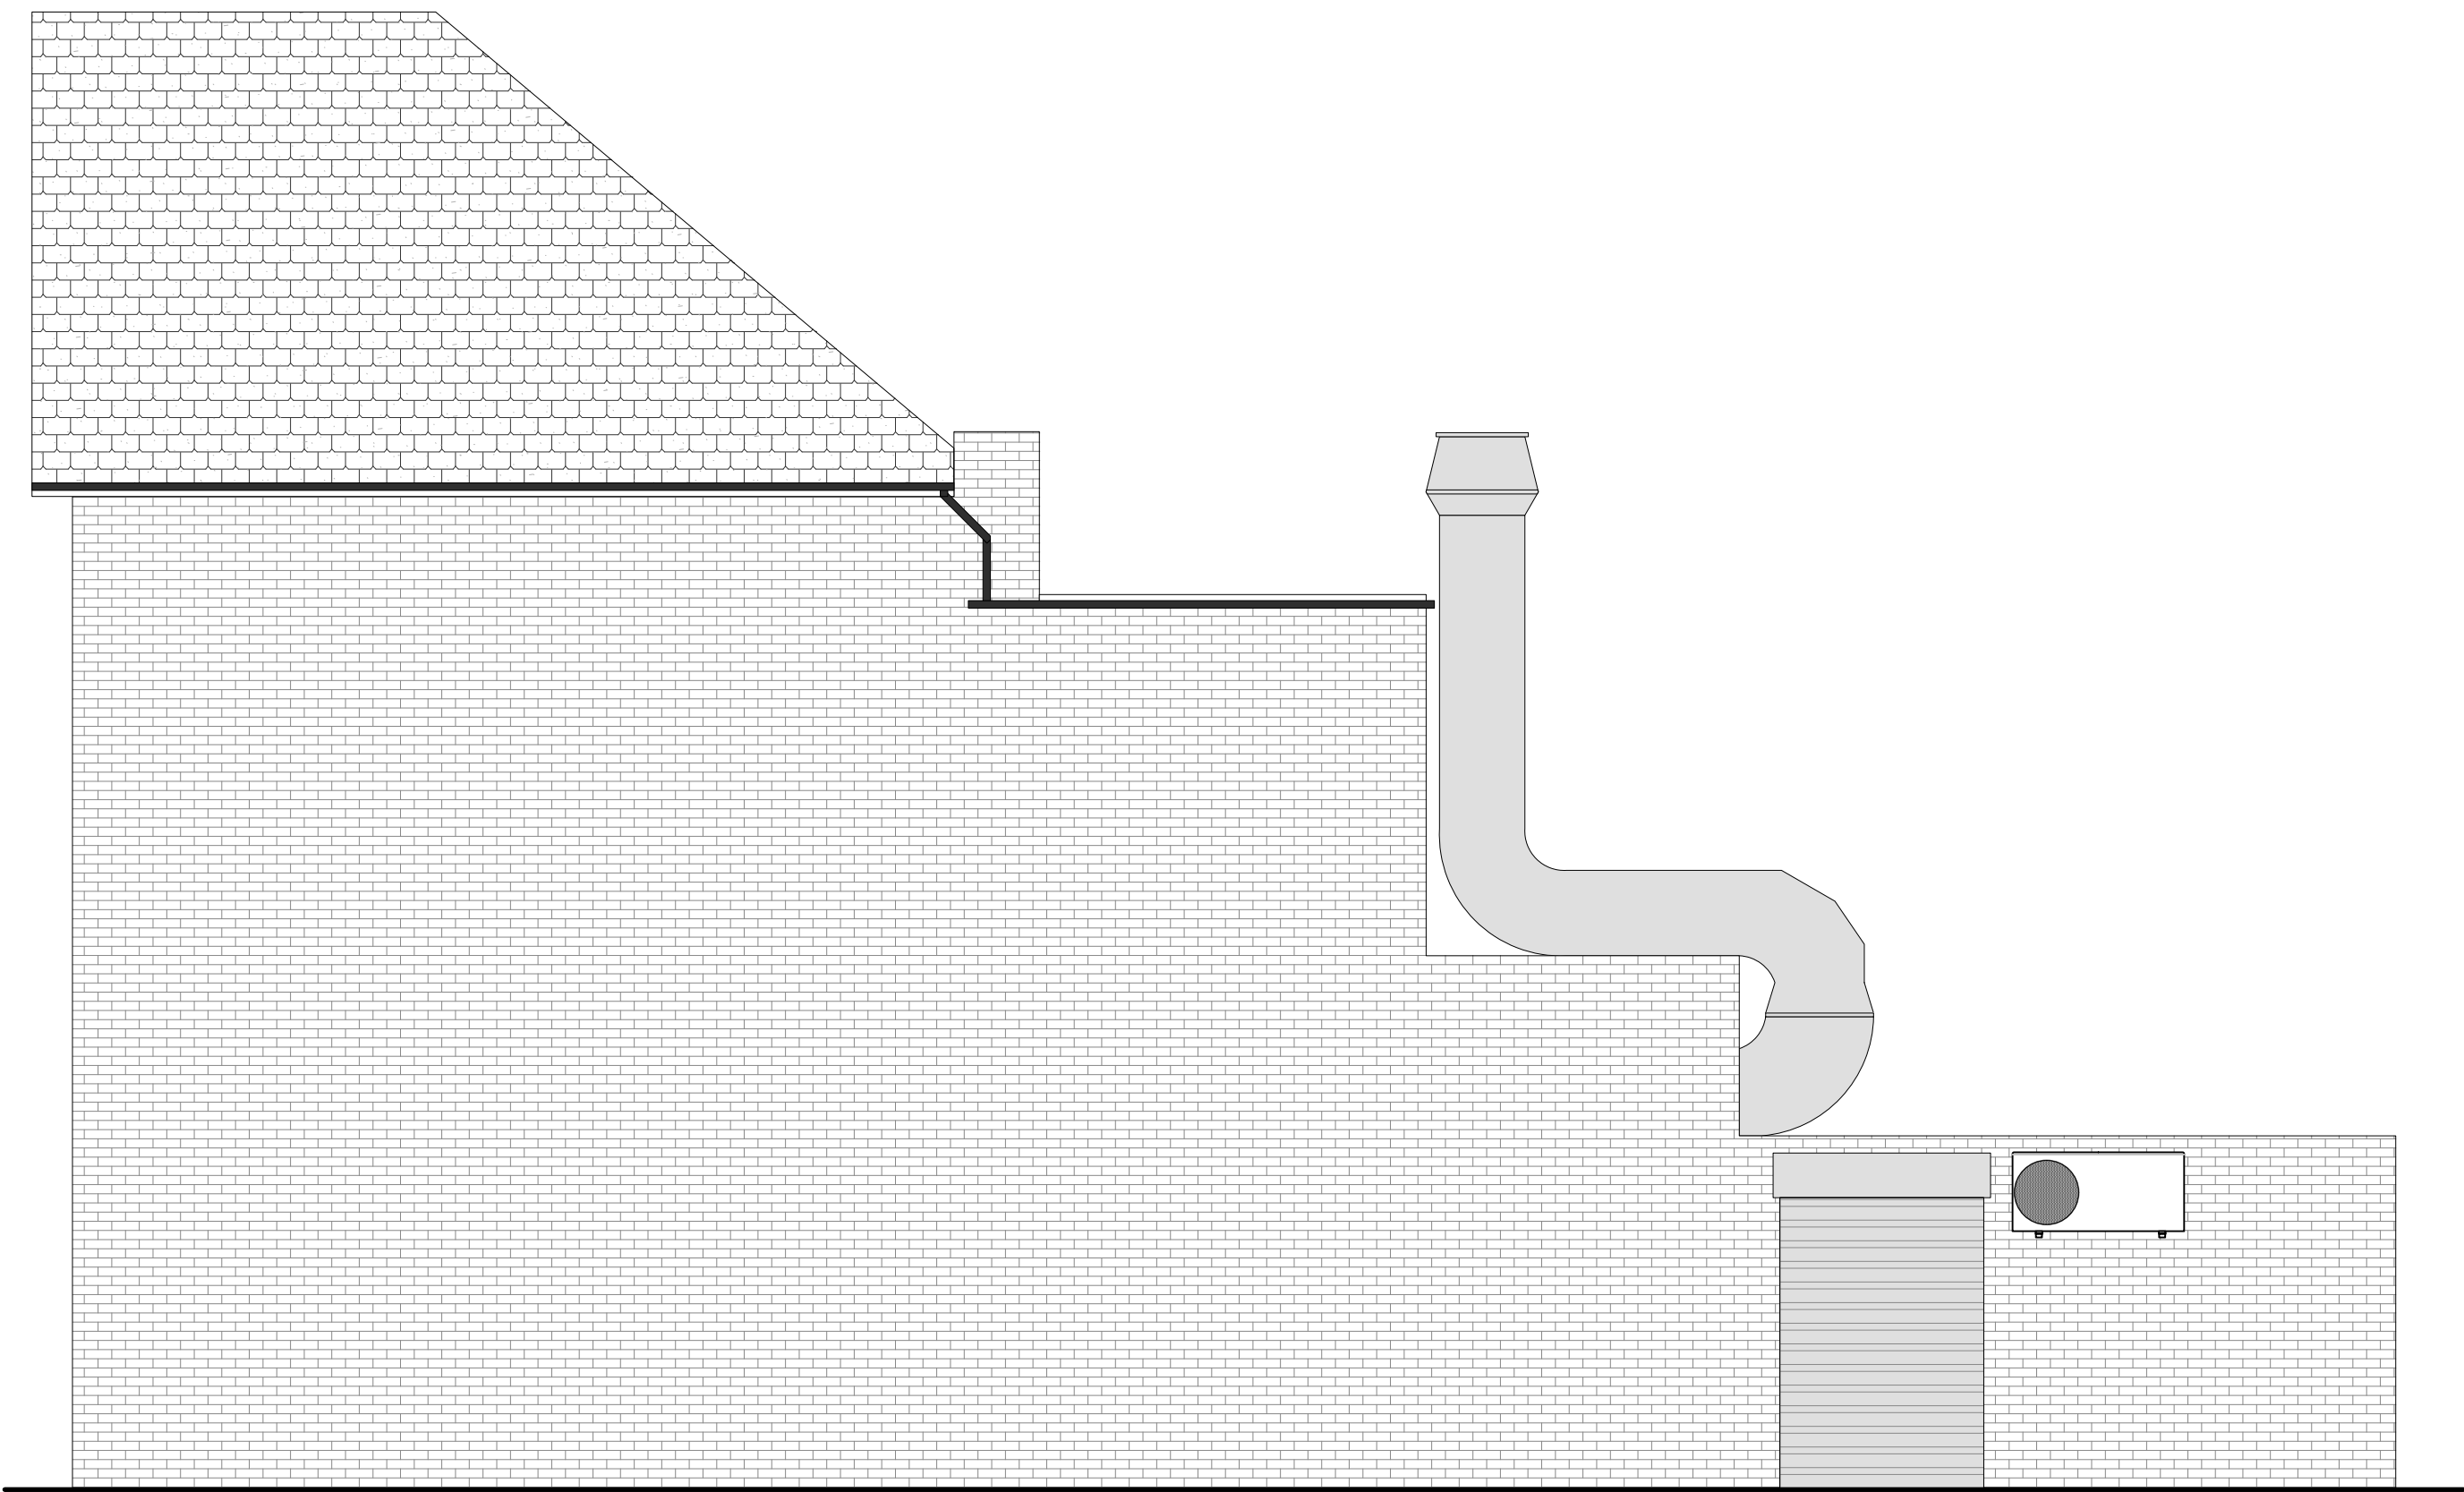

Existing Side Elevation 1:50@A1

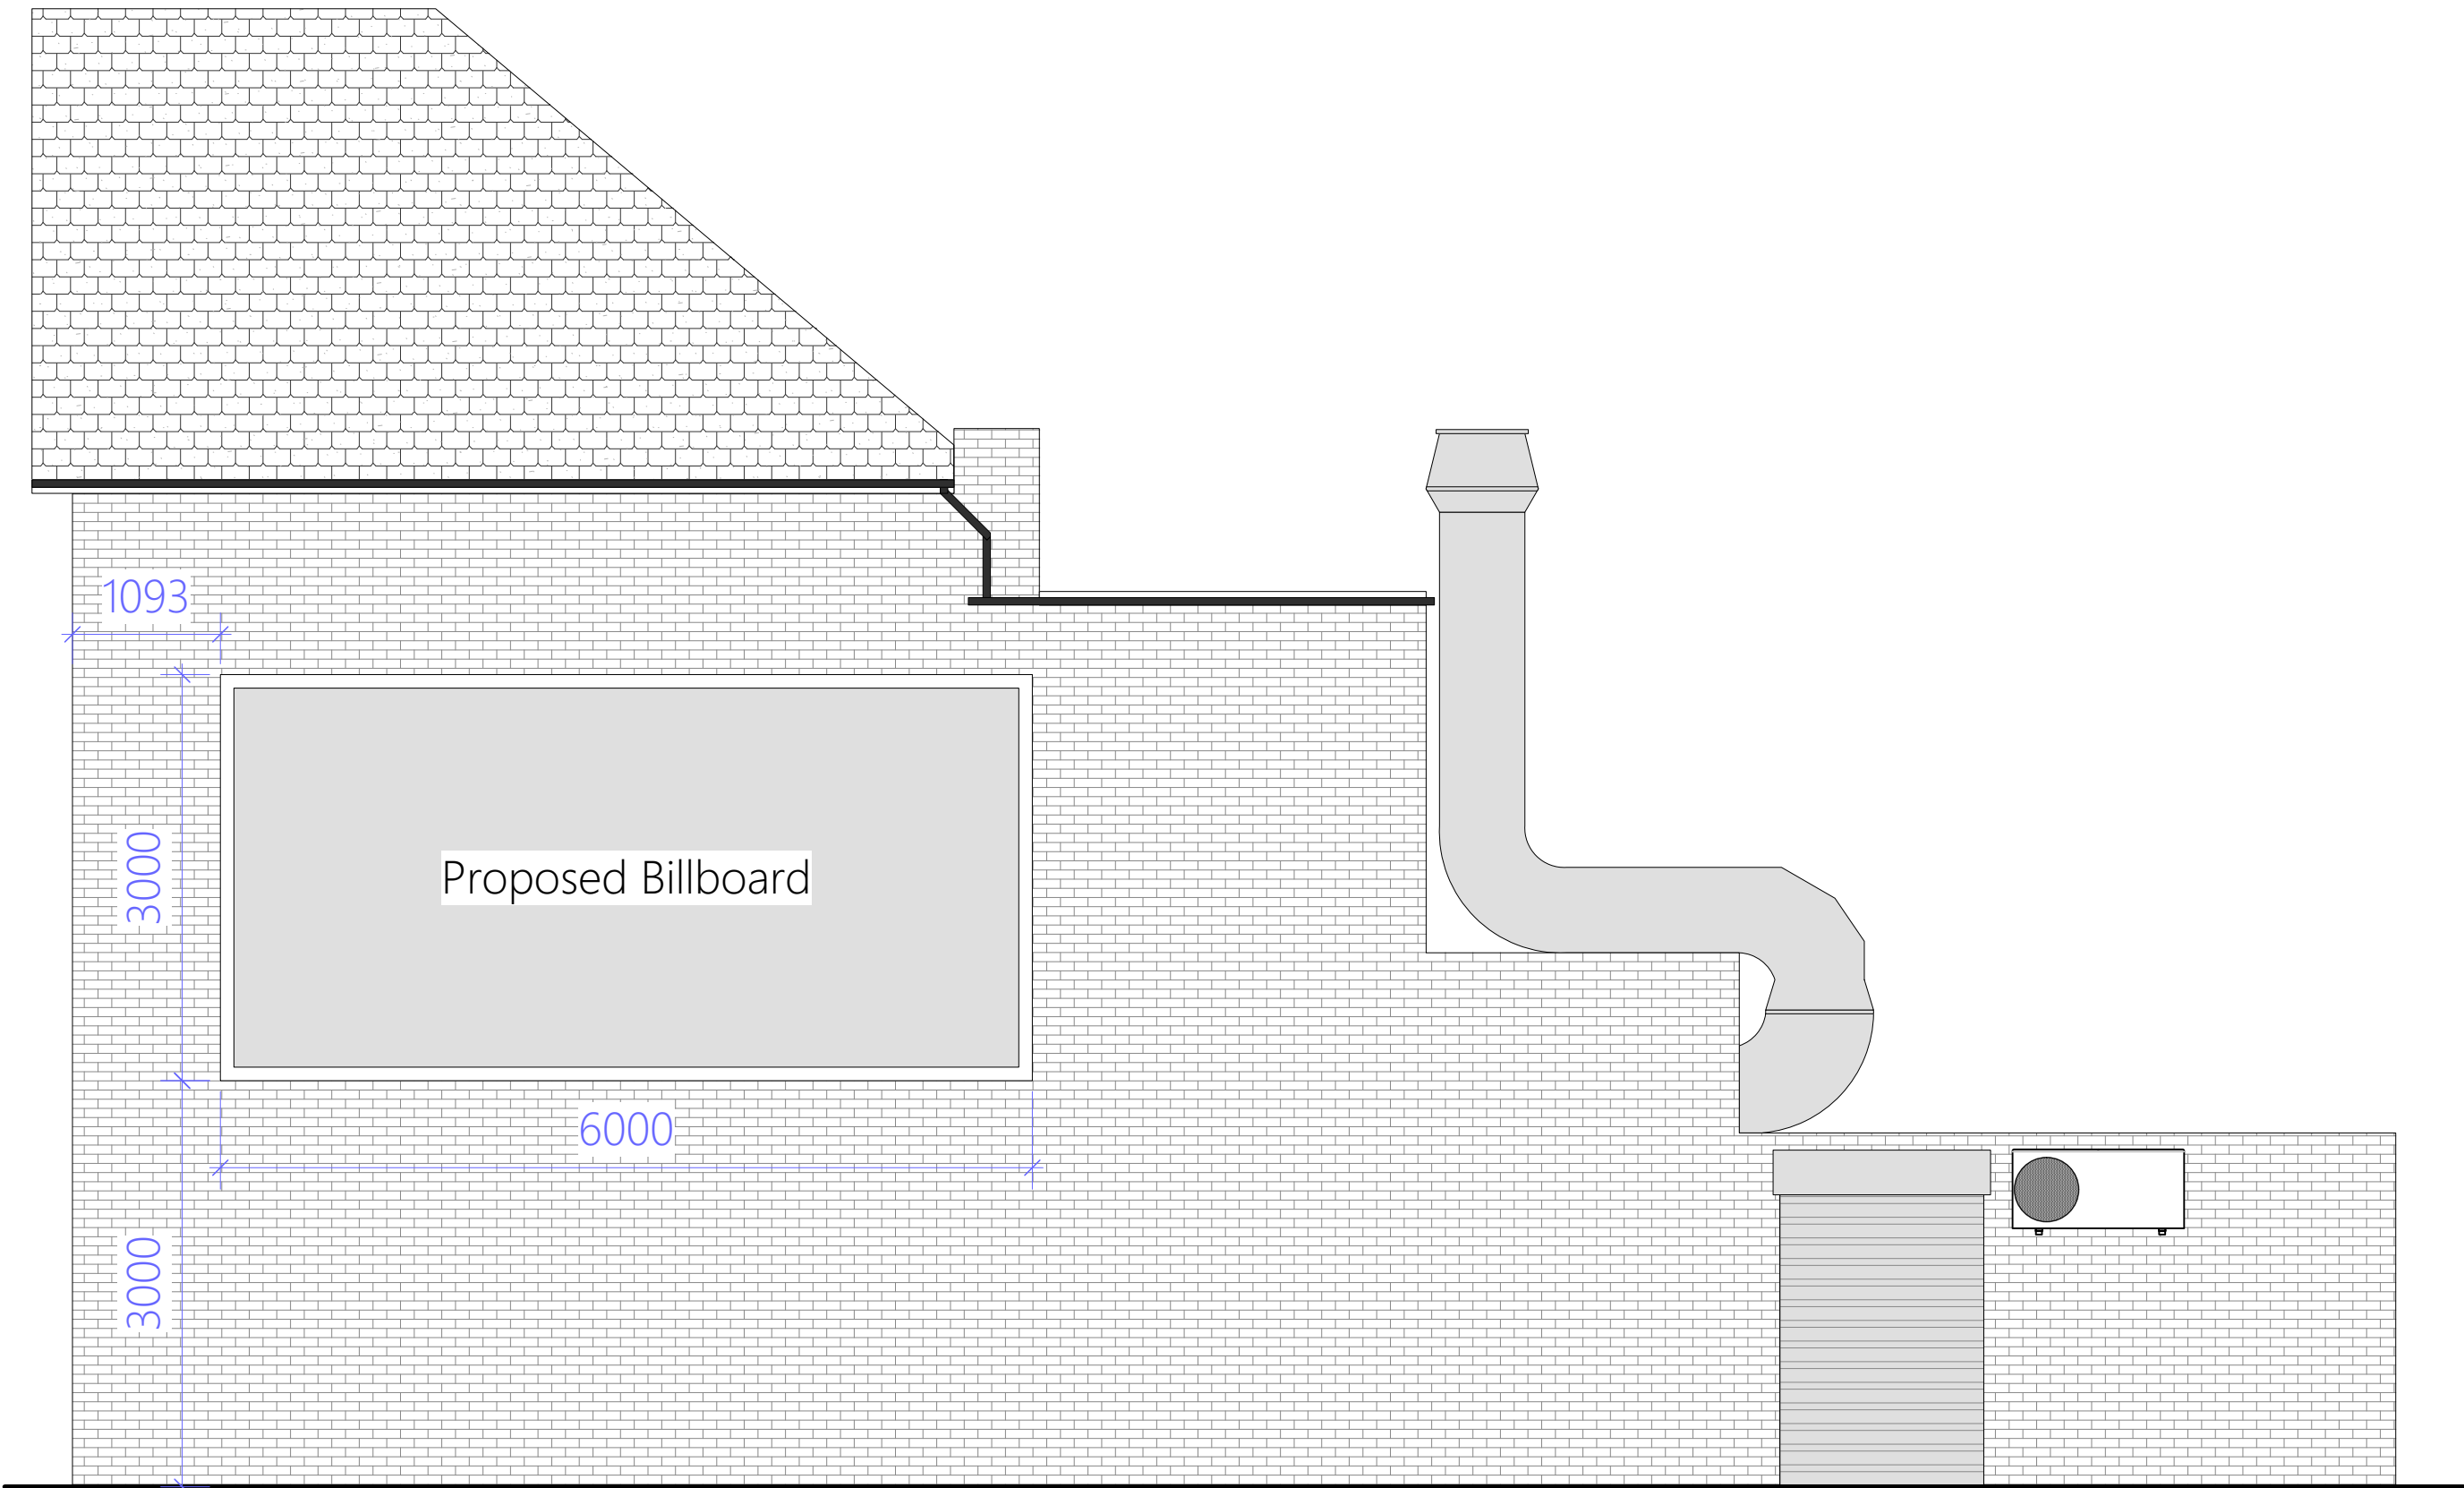

Proposed Side Elevation 1:50@A1

INCEPTION PLANNING LTD
development planning consultants

e. info@inceptionplanning.co.uk
www.inceptionplanning.co.uk
t. 01252 416101

ADDRESS

126 Uxbridge Rd, Hayes UB4 0JH

JOB TITLE

Proposed billboard

DRG. TITLE

Existing and proposed side elevation

DATE	SCALE	Drawn	Checked
Sept '26	1:50@A1	MC	
JOB No.	DRG. No.	REV.	
JO-126U	PL-02	A	