
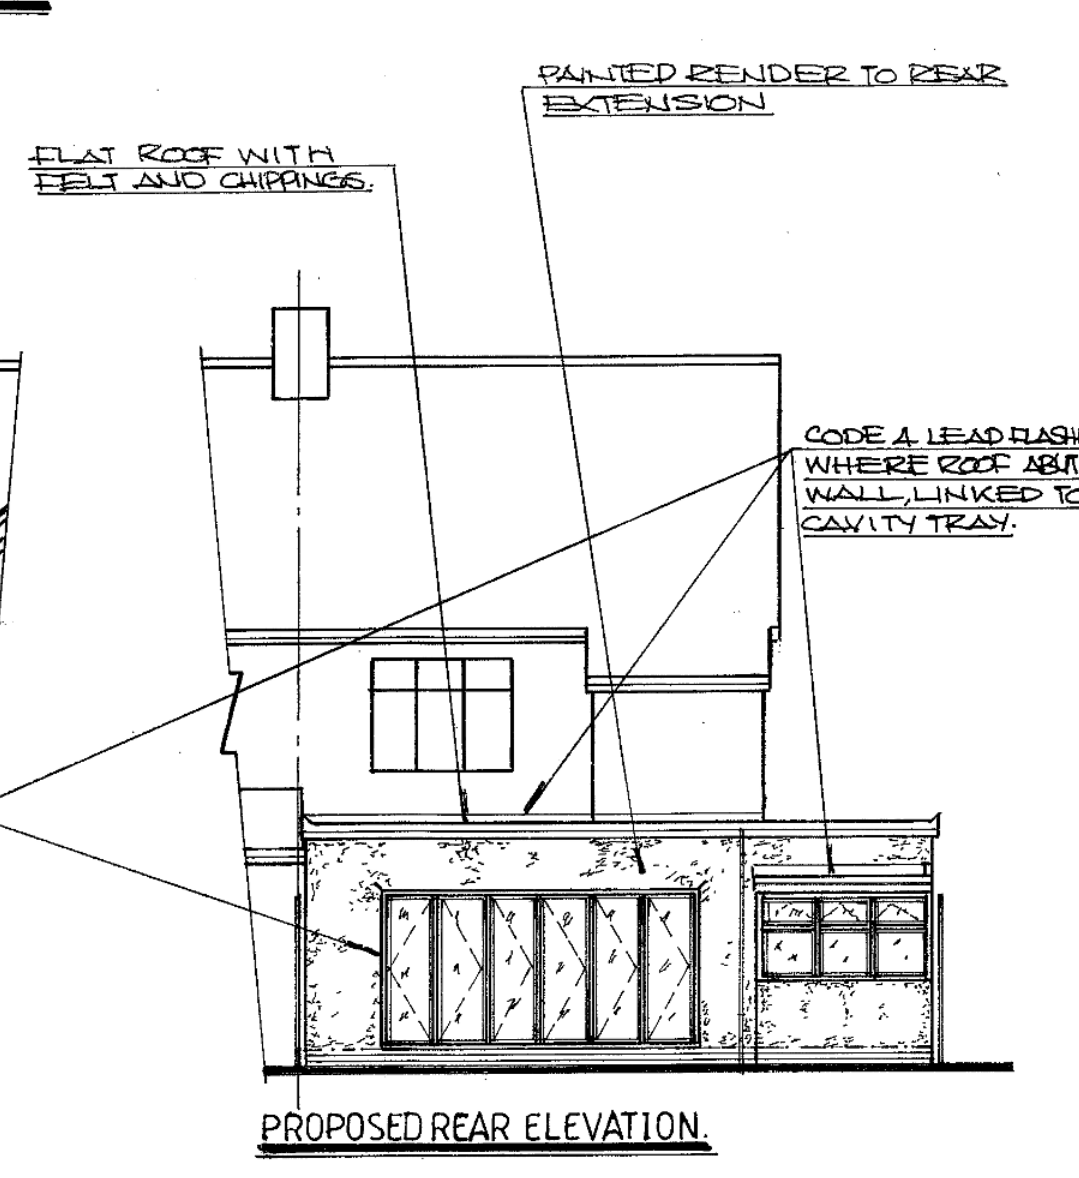
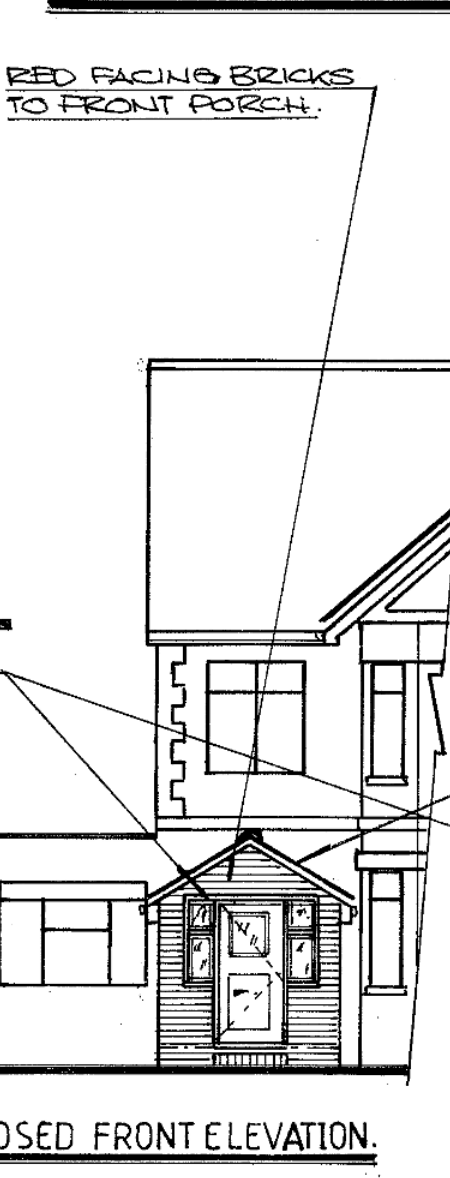
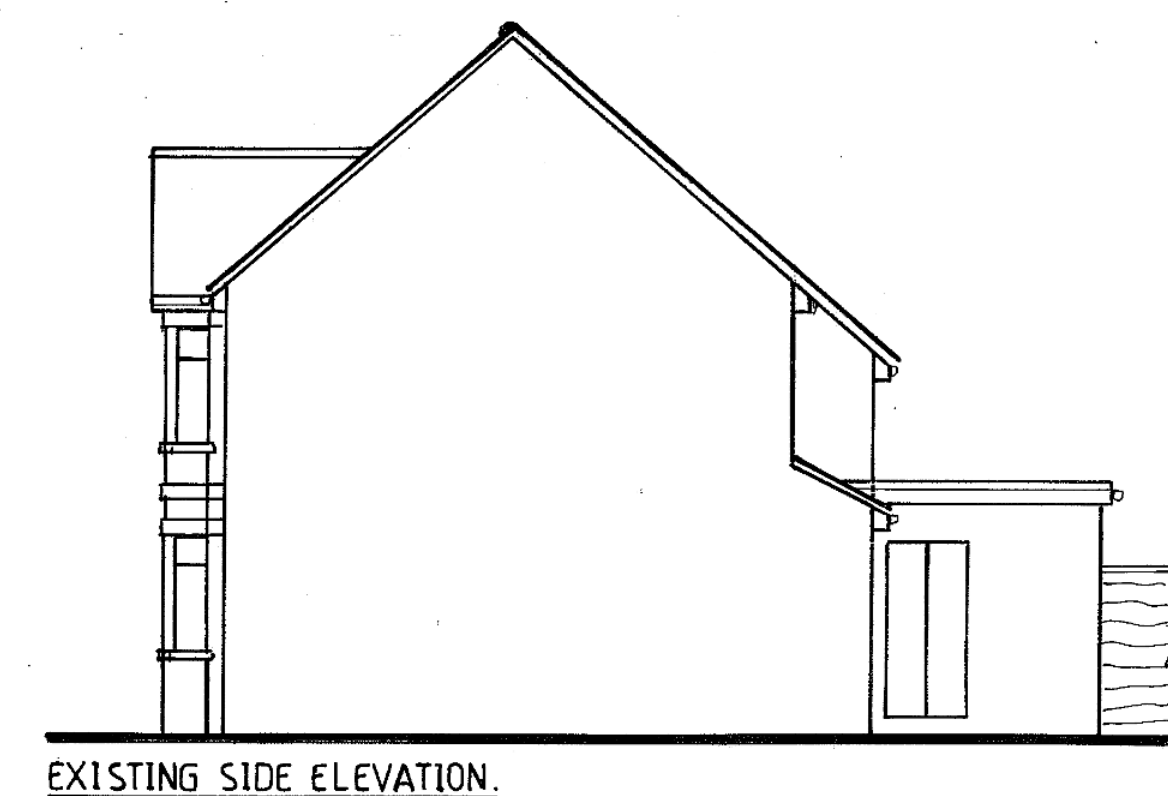
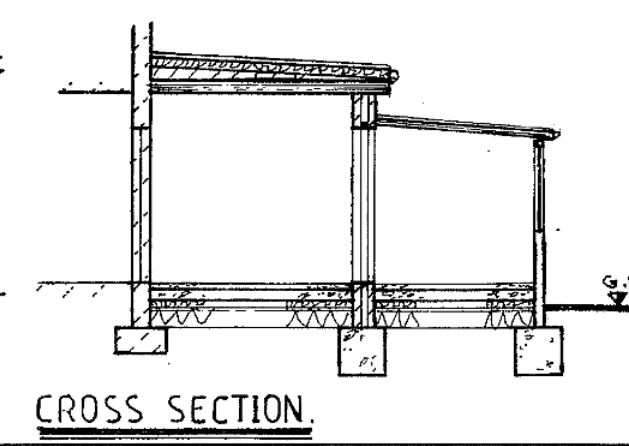
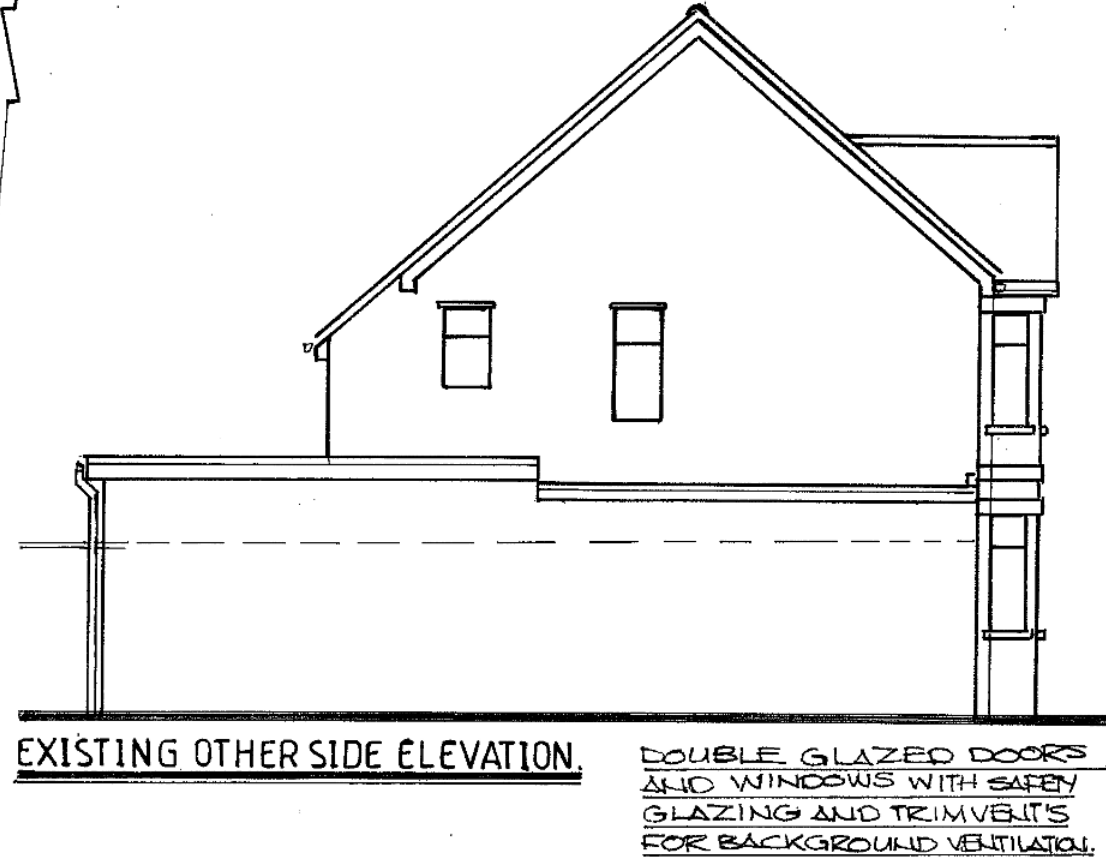
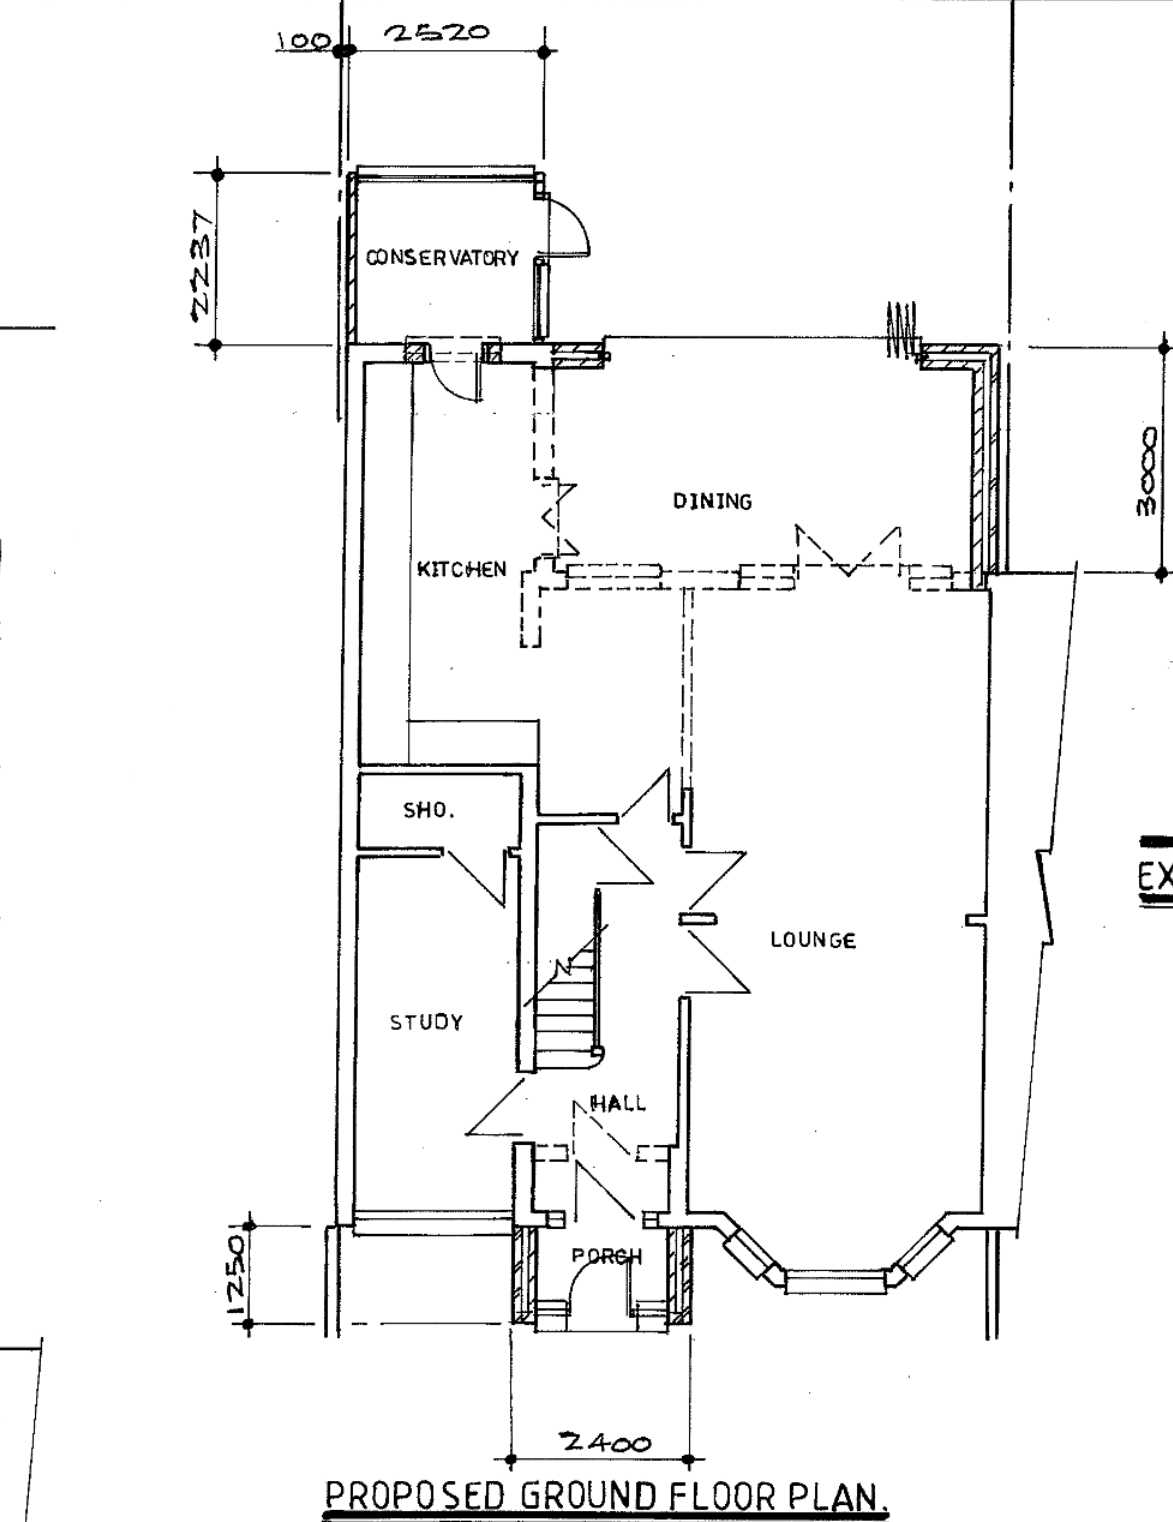


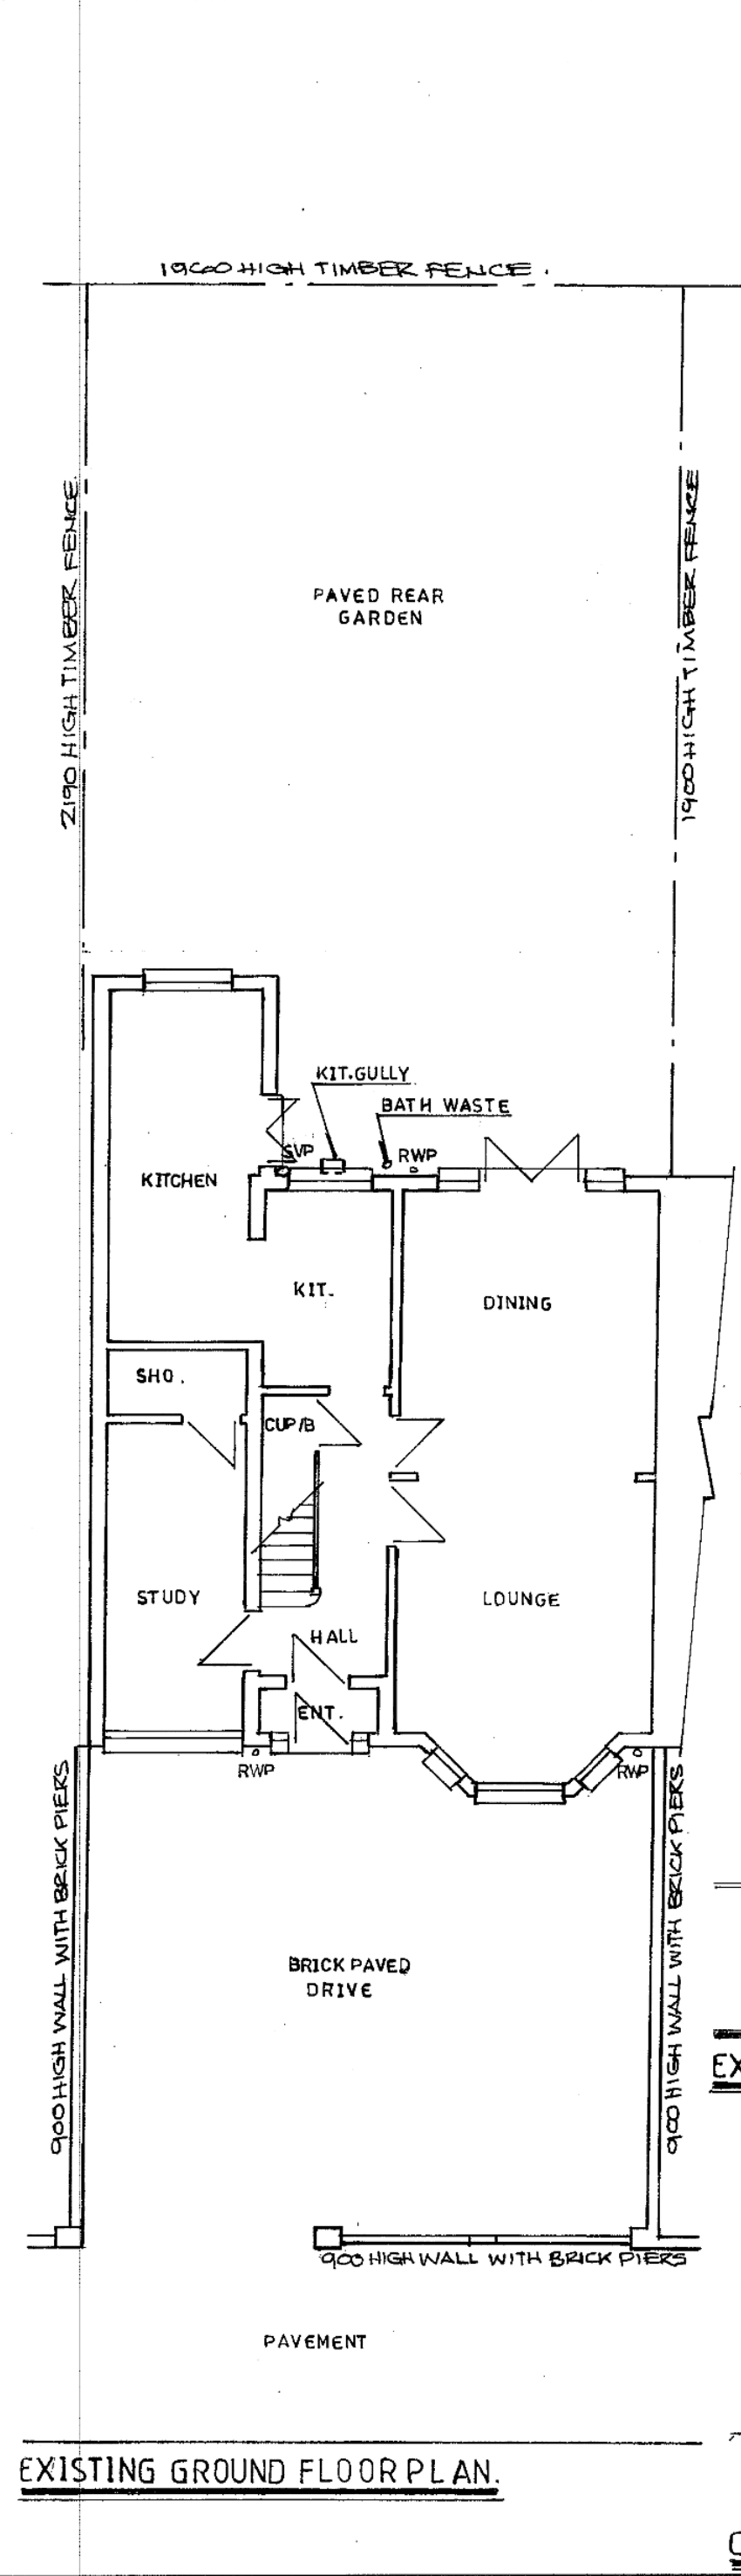

NOTES:
All dimensions must be checked on site and not scaled from this drawing.

A	Date	Revisions

©copyright

0 1M 2M 3M 4M 5M
SCALE BAR 1:100

Client
MR. S. Sohal

Job Title
**39 CHERRY ORCHARD
WEST DRAYTON
MIDDX
UB7 7JR.**

Drawing Title
**PROPOSED SINGLE STOREY REAR
AND PART SIDE EXTENSION WITH
FLAT ROOF, FRONT PORCH WITH
PITCH ROOF.**

Scale
1:100 1:200

Date
DEC. 2020

Drawn by
K

Drg No.
ORC01 / 1

Rev.