


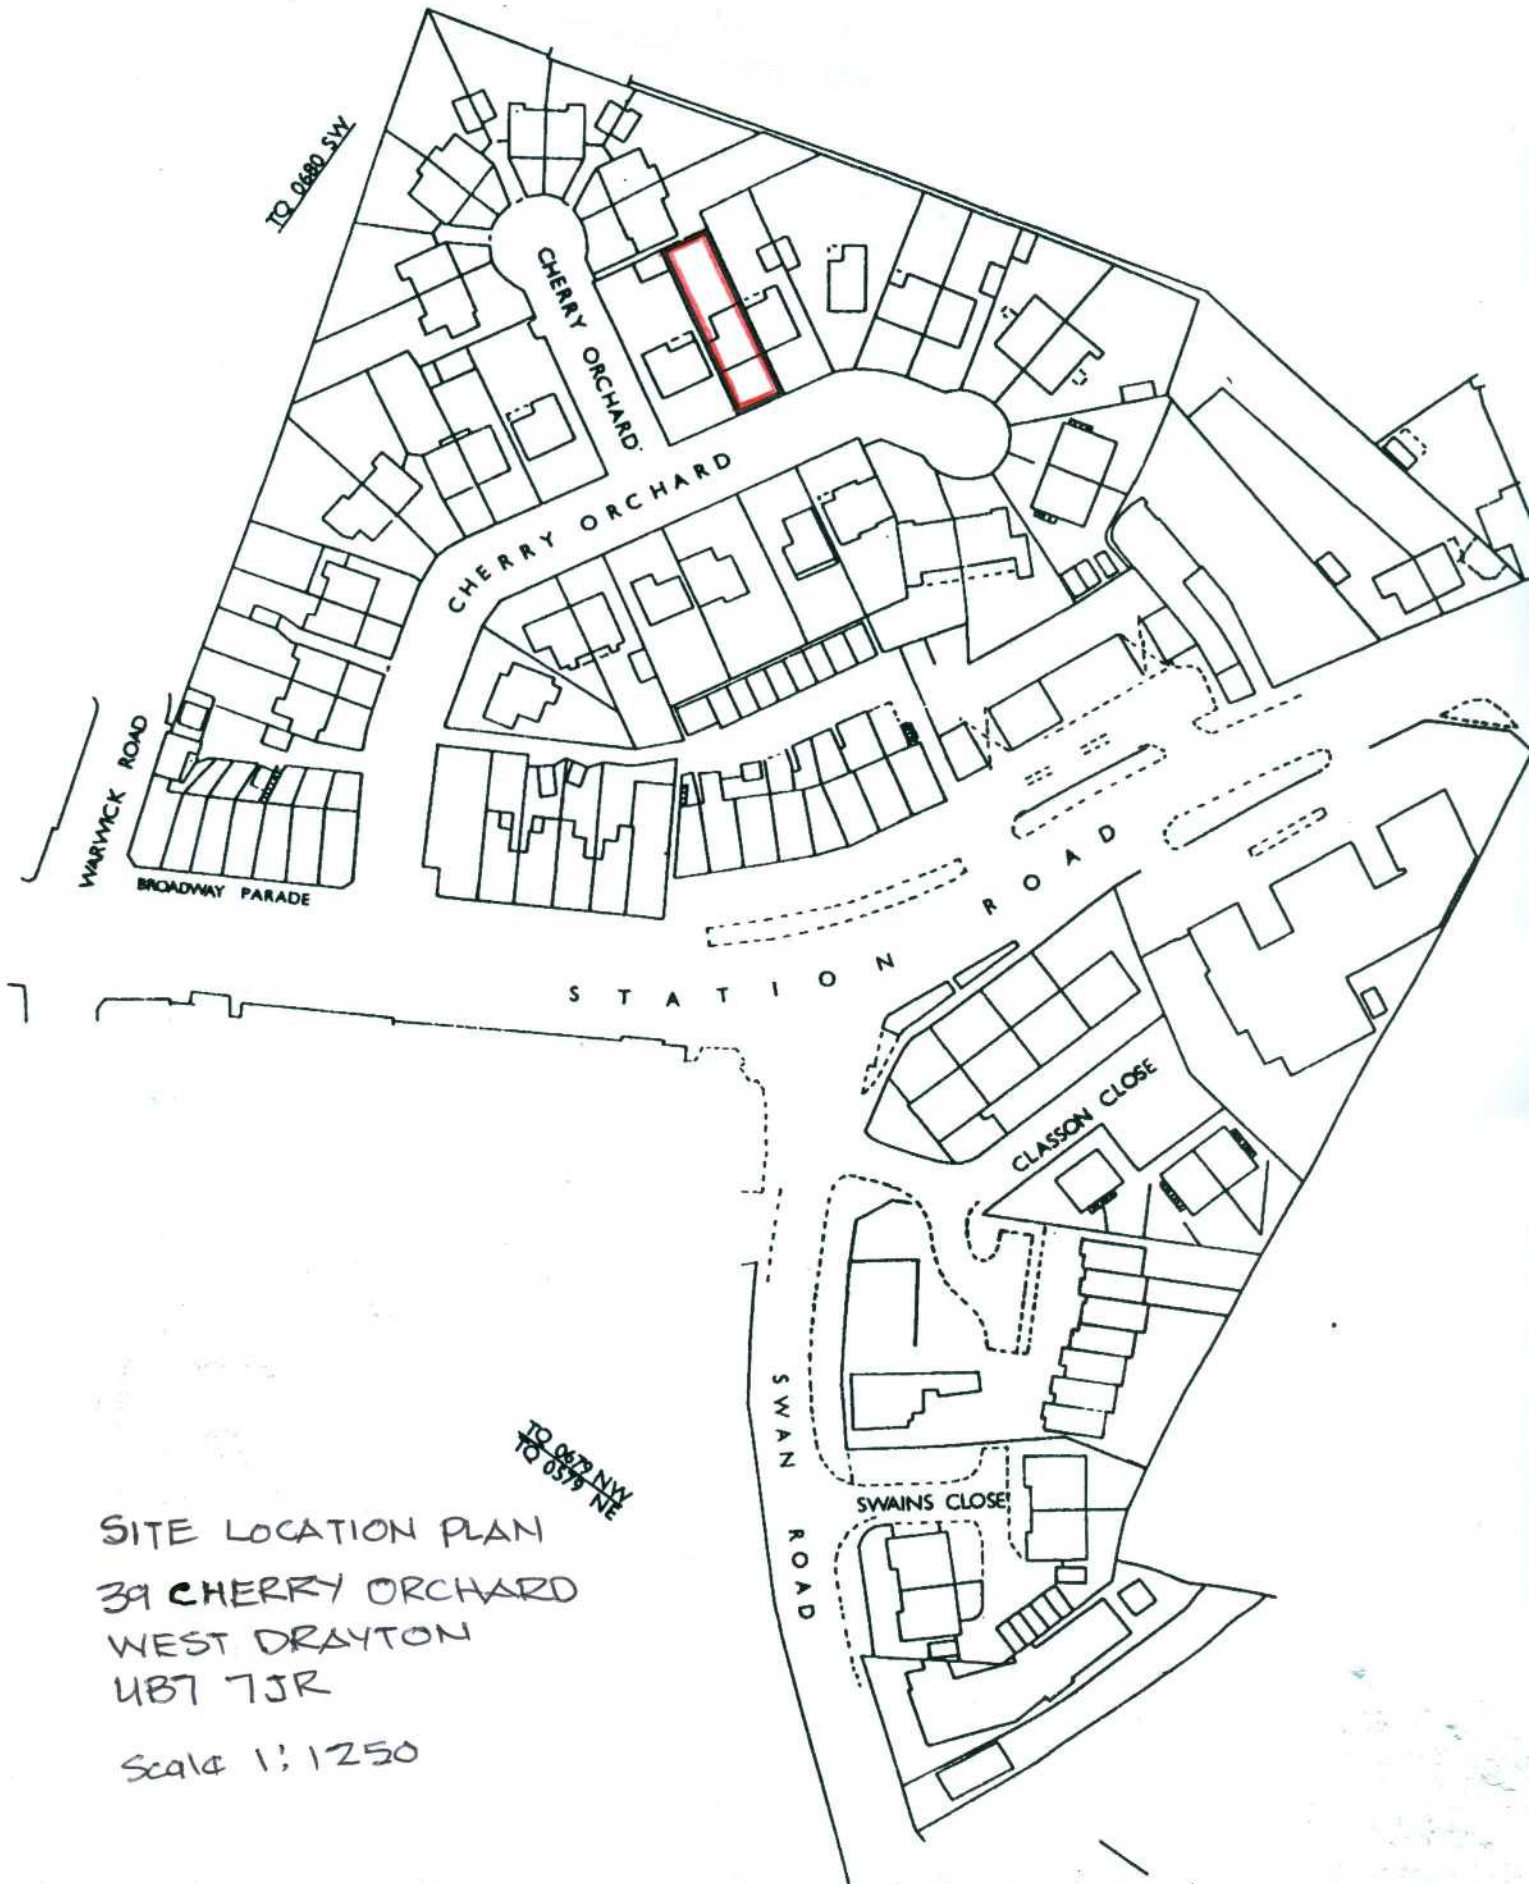

SITE LOCATION PLAN
39 CHERRY ORCHARD
WEST DRAYTON
UB7 7JR

Scale 1:1250