

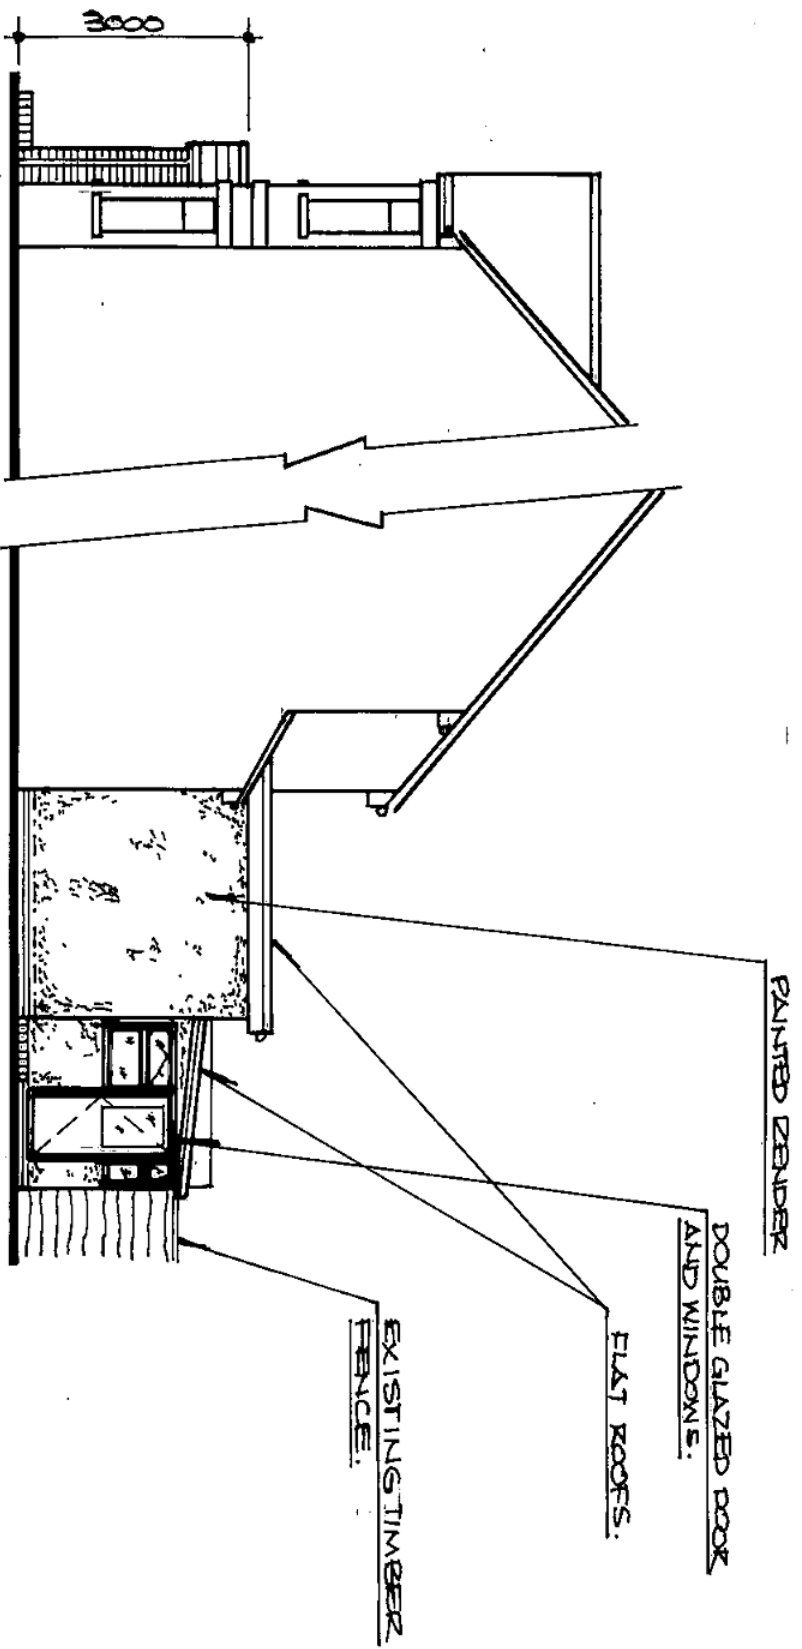


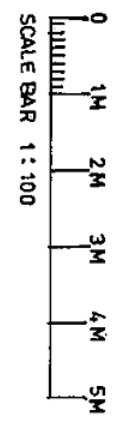

PROPOSED SIDE ELEVATION.

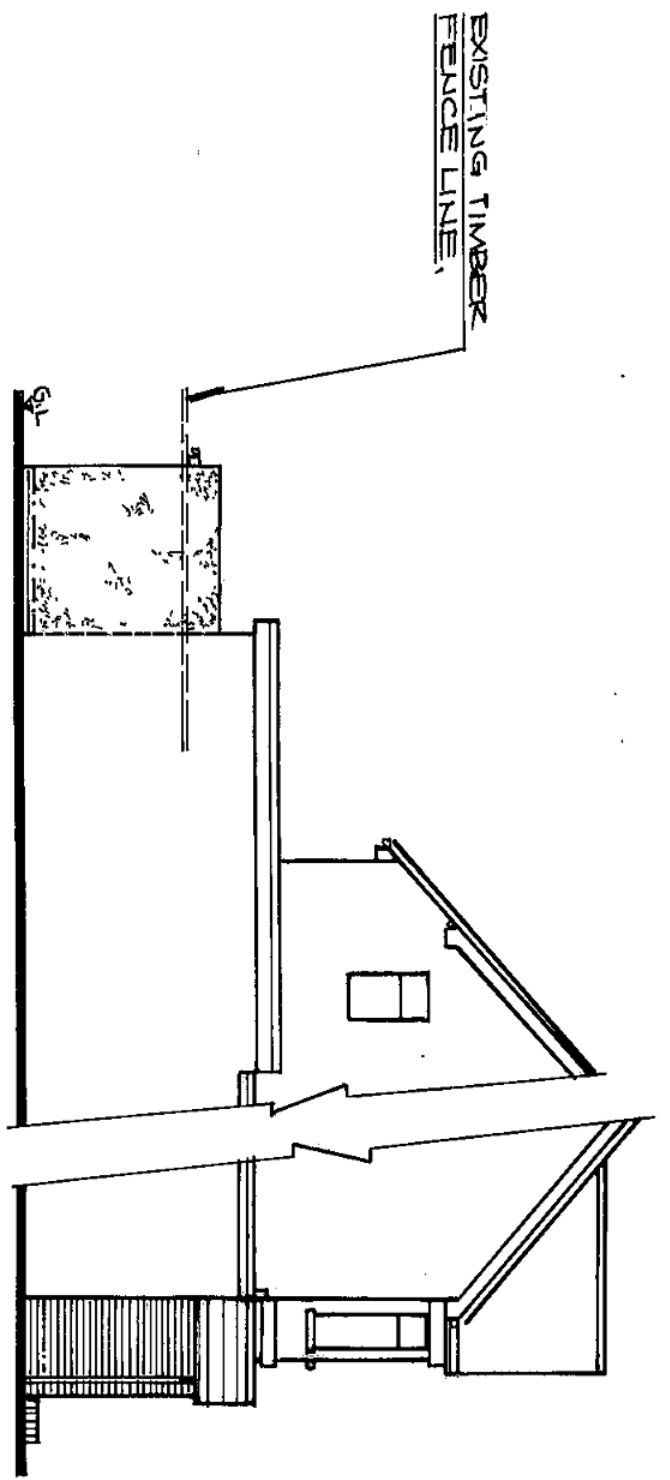

Revision
PROJECT
39 CHERRY ORCHARD
WEST DRAYTON. UB7 7JR

DRAWING.
PROPOSED ELEVATIONS

Drawn	IK	Date	DEC. 2020
Scale	1 : 100 at A3		
JOB NO.	ORC01 / 2		
Rev.			