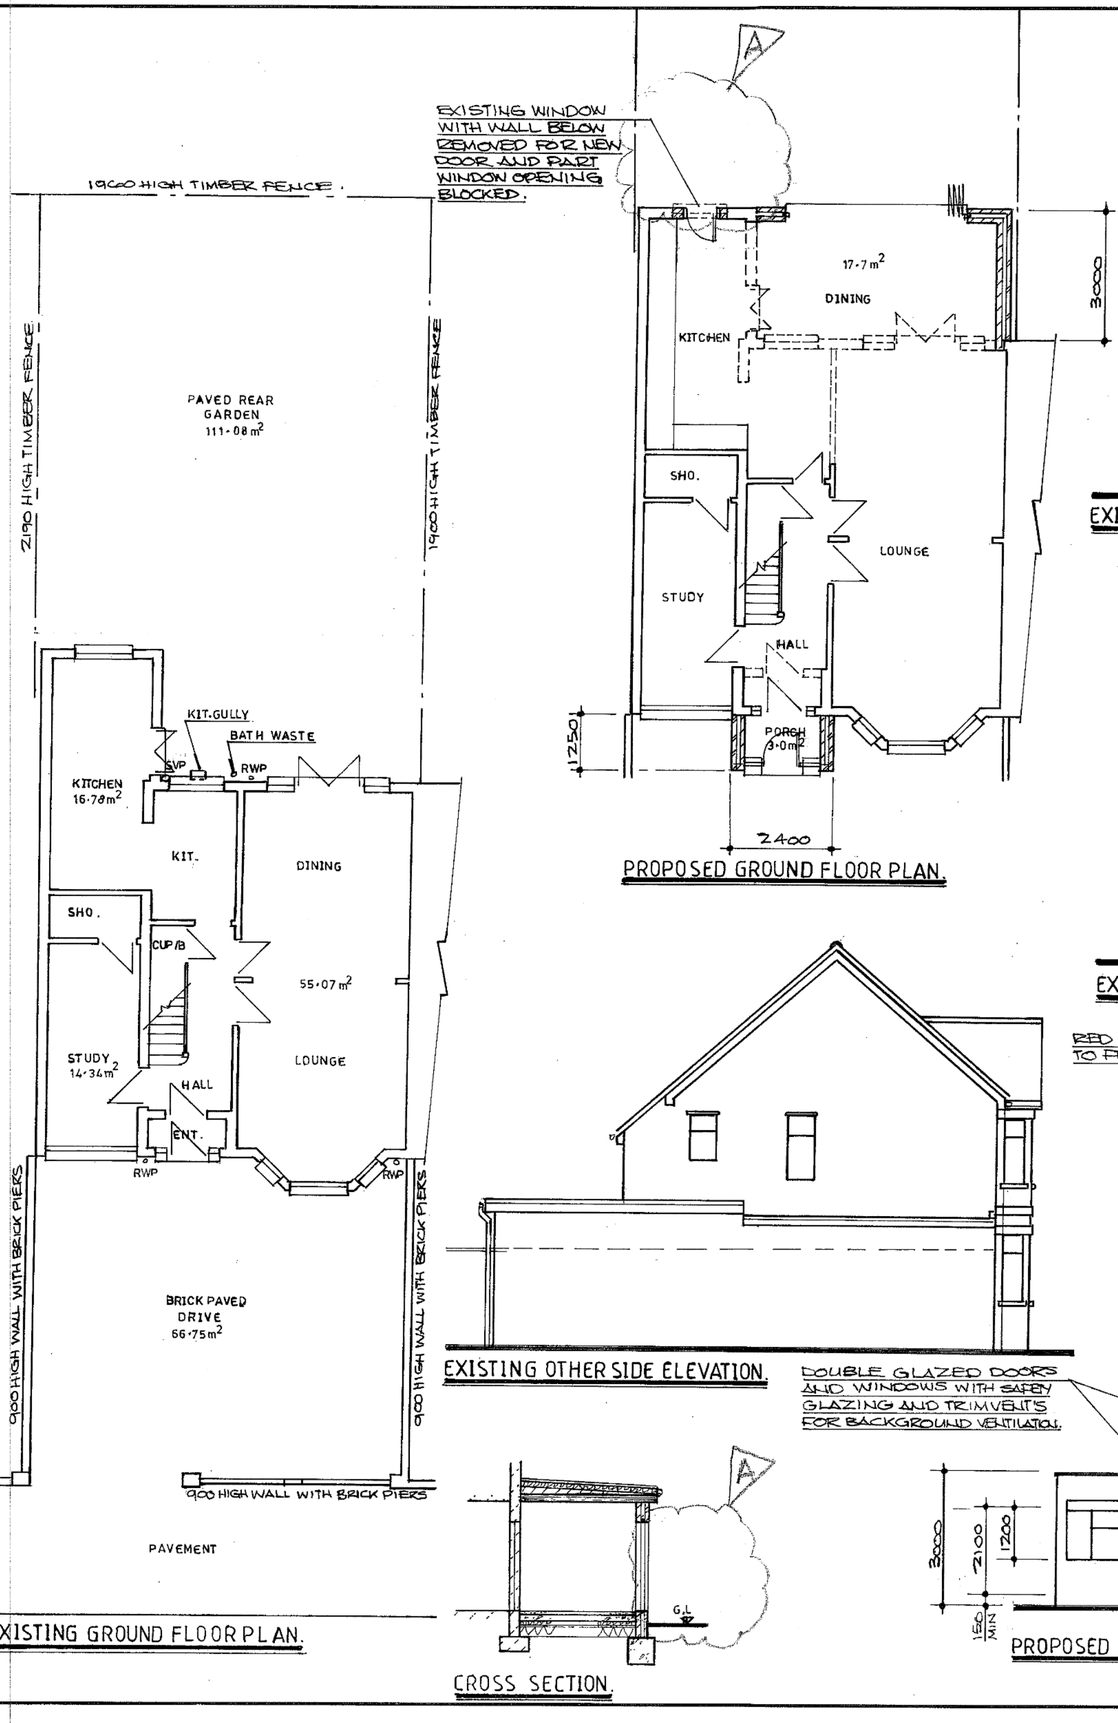


NOTES:
All dimensions must be checked on site and not scaled from this drawing.

A	26/2/21	REAR CONSERVATORY REMOVED
	Date	Revisions

©copyright

0 1M 2M 3M 4M 5M
SCALE BAR 1 : 100

Client
MR. S. Sohal

Job Title
39 CHERRY ORCHARD
WEST DRAYTON
MIDDX
UB7 7JR.

Drawing Title
PROPOSED SINGLE STOREY REAR AND PART SIDE EXTENSION WITH FLAT ROOF, FRONT PORCH WITH PITCH ROOF.

Scale
1 : 100 1 : 200

Date DEC. 2020 **Drawn by** IK

Drg No. ORC01 / 1 **Rev.** A

420 x 594mm A2