
Scale 1/1250

BOROUGH OF HILLINGDON

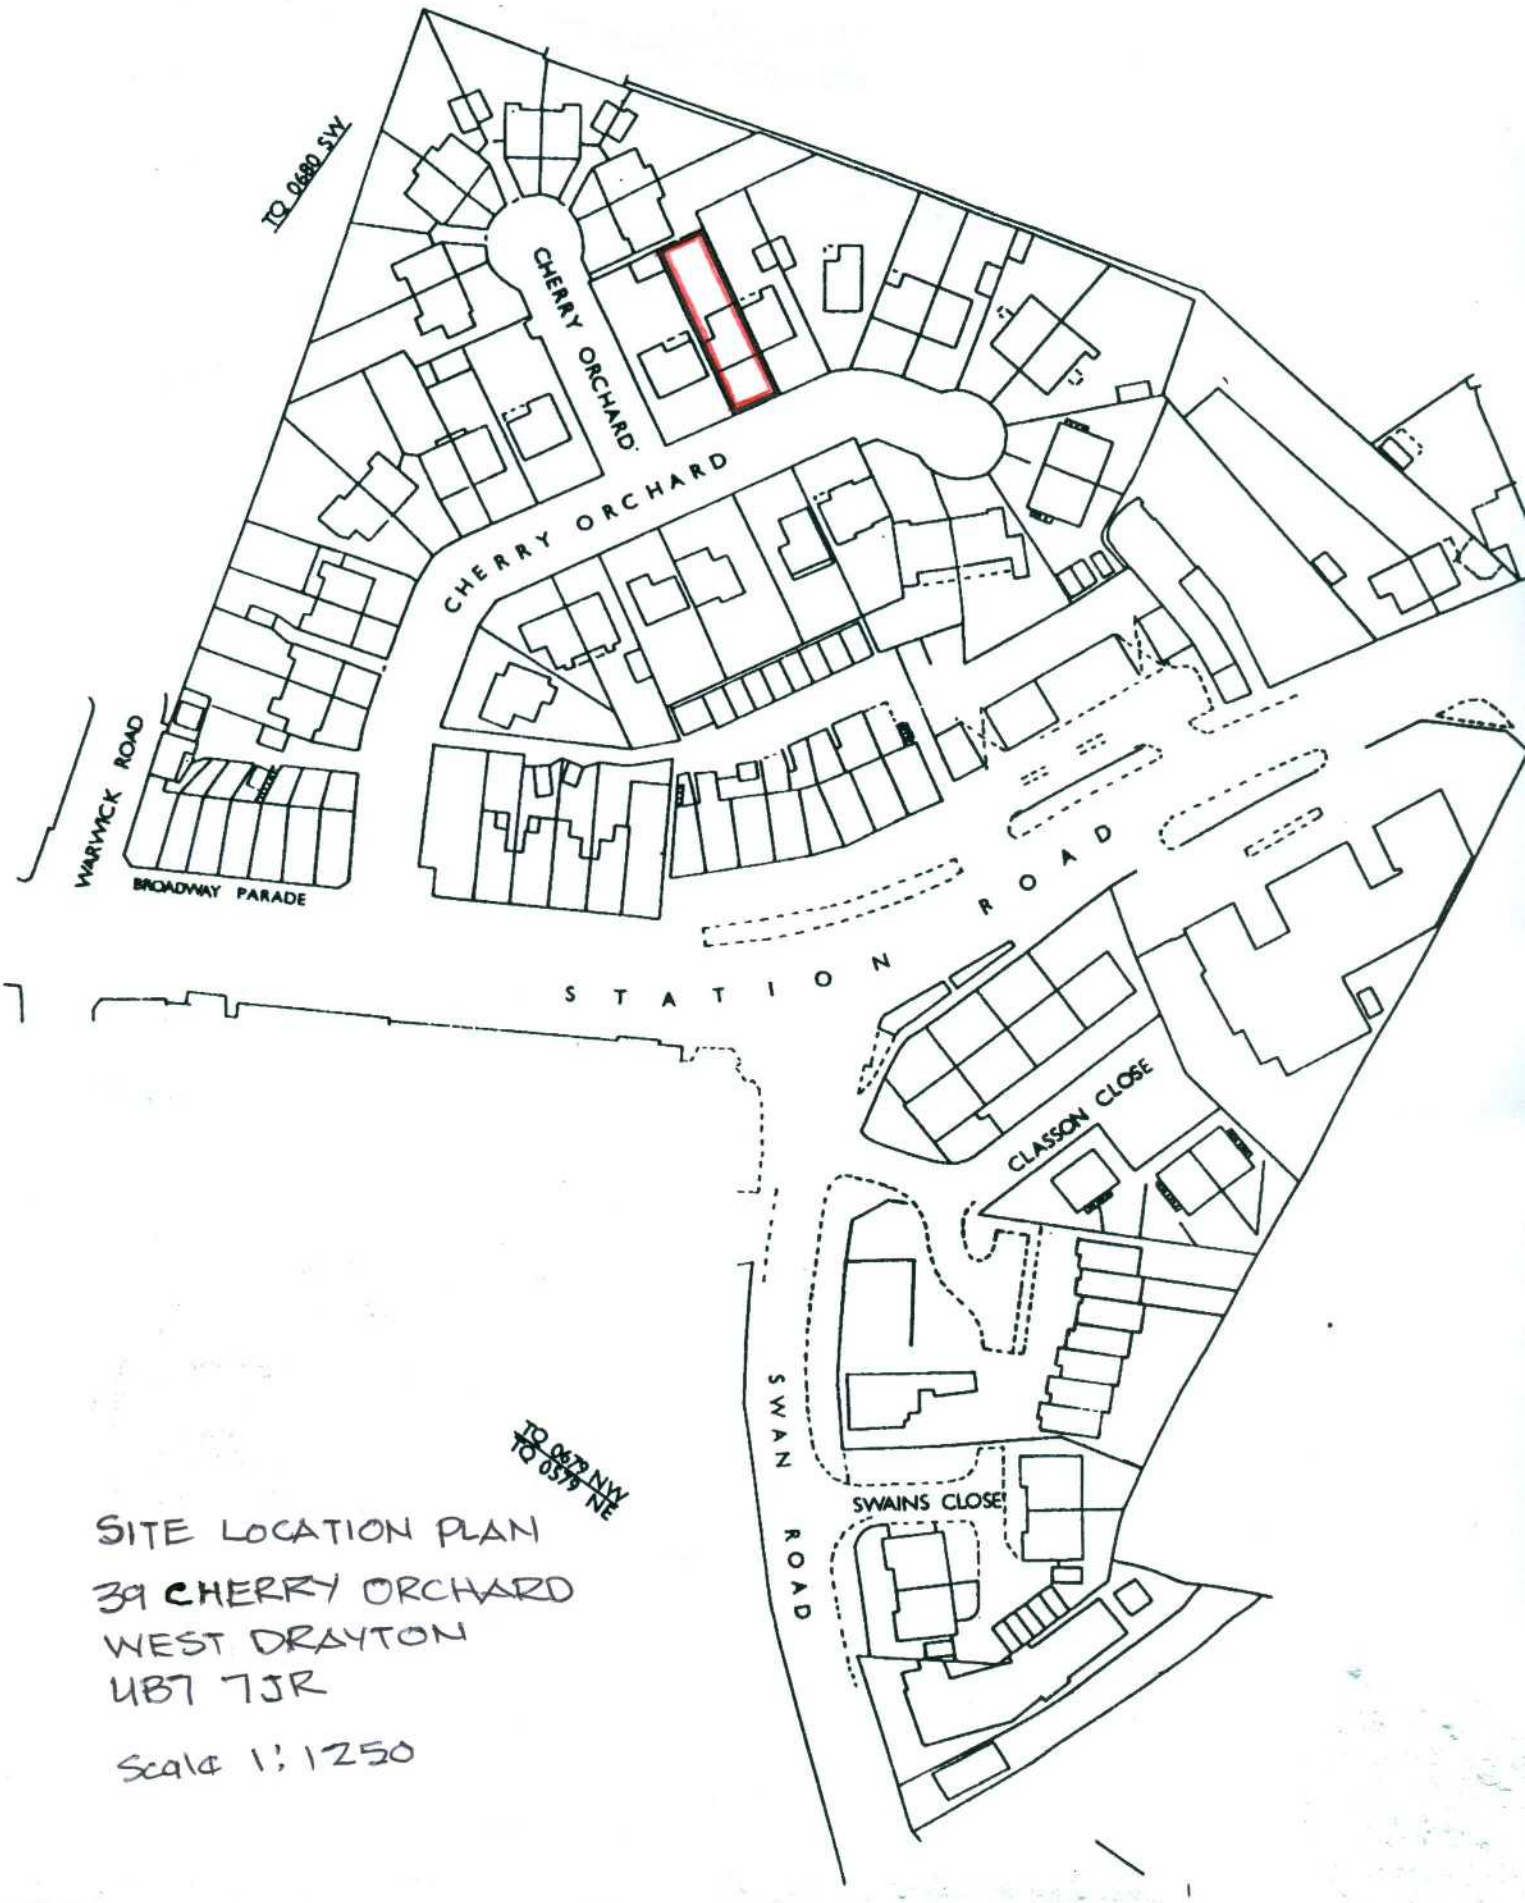

SITE LOCATION PLAN

39 CHERRY ORCHARD
WEST DRAYTON
UB7 7JR

Scale 1:1250