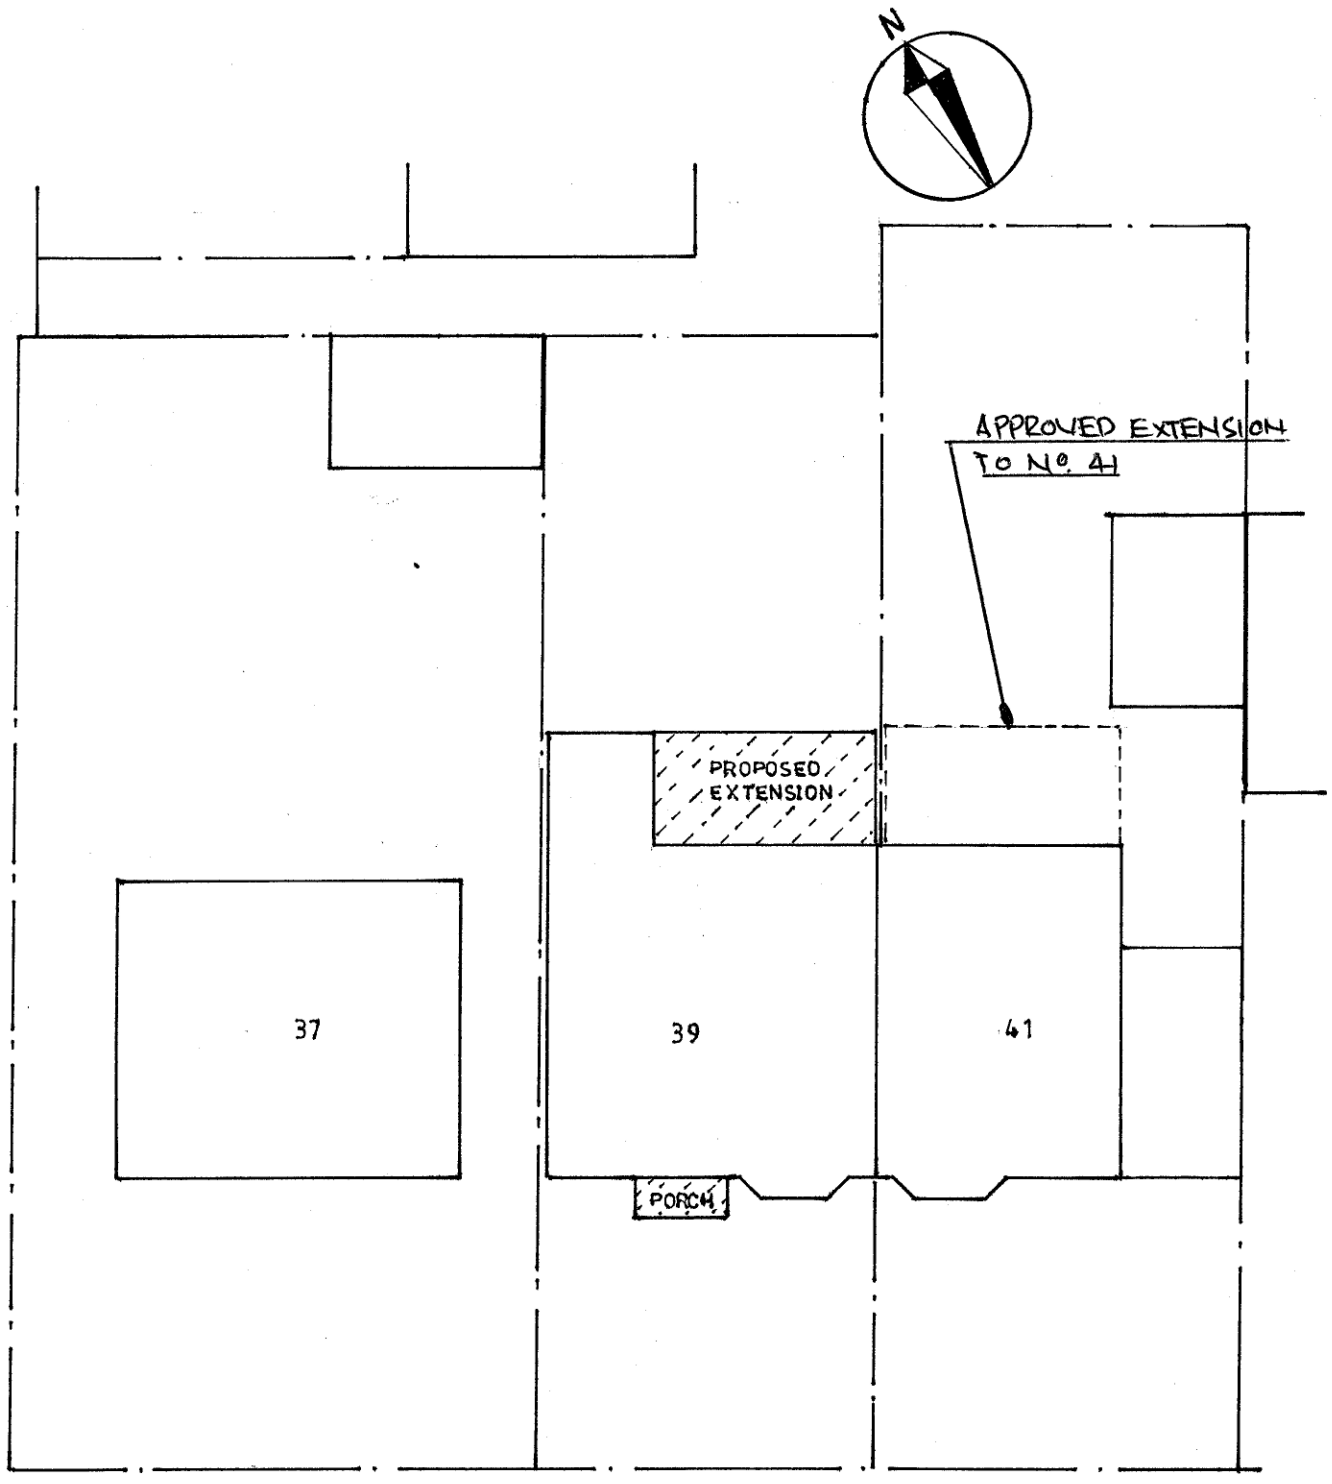


BLOCK PLAN.

39 CHERRY ORCHARD
WEST DRAYTON
MIDDLESEX
UB7 7JR

Scale:- 1 : 200 AT A4

0 2M 4M 6M 8M 10M

SCALE BAR 1:200