

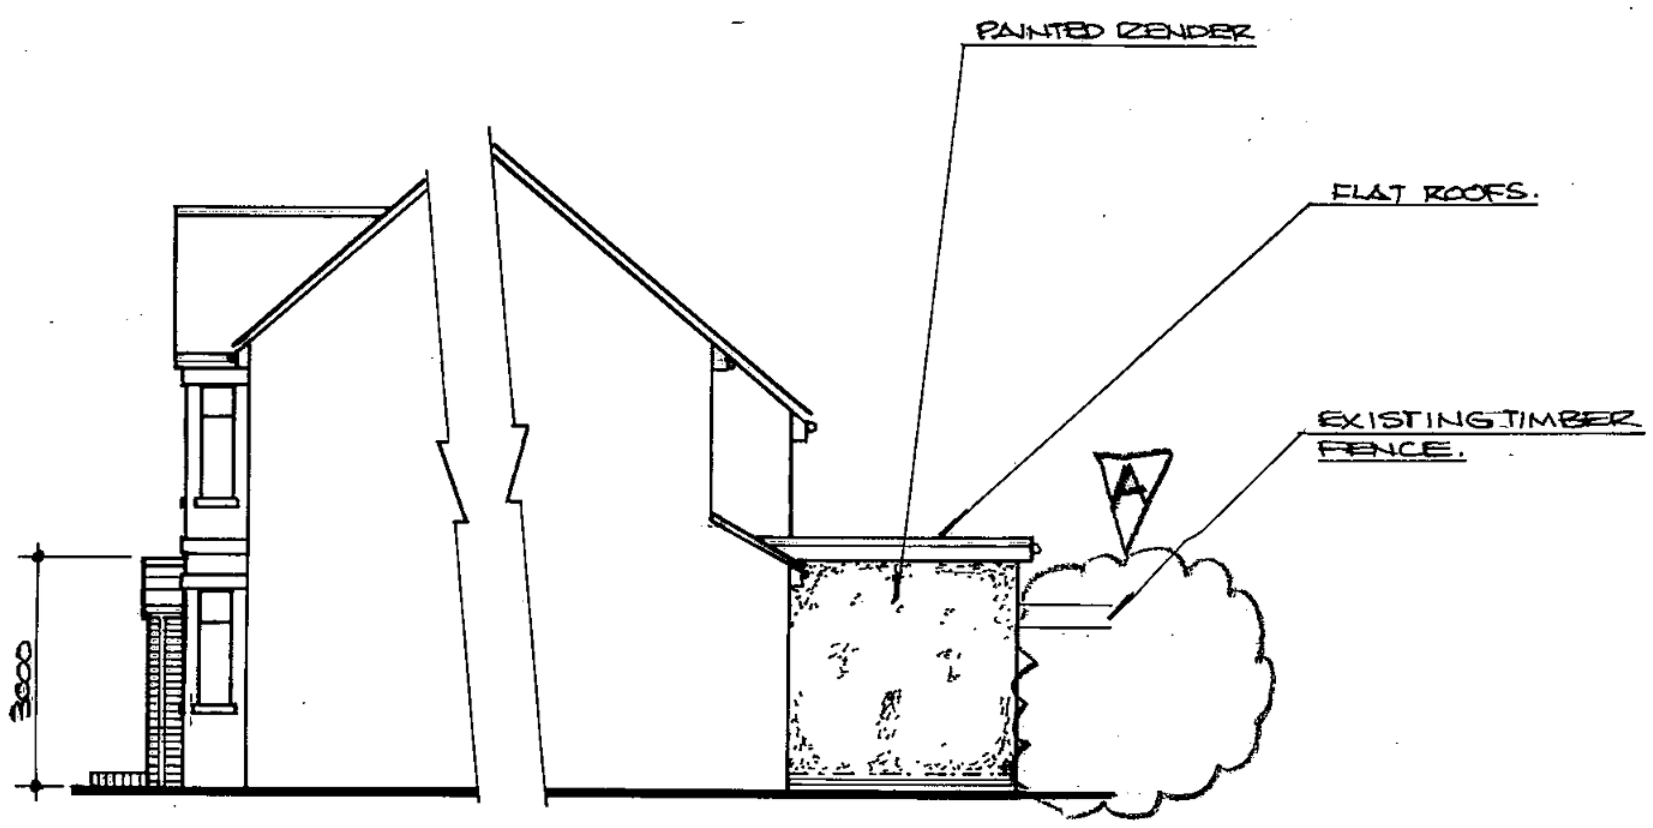


PROPOSED SIDE ELEVATION.

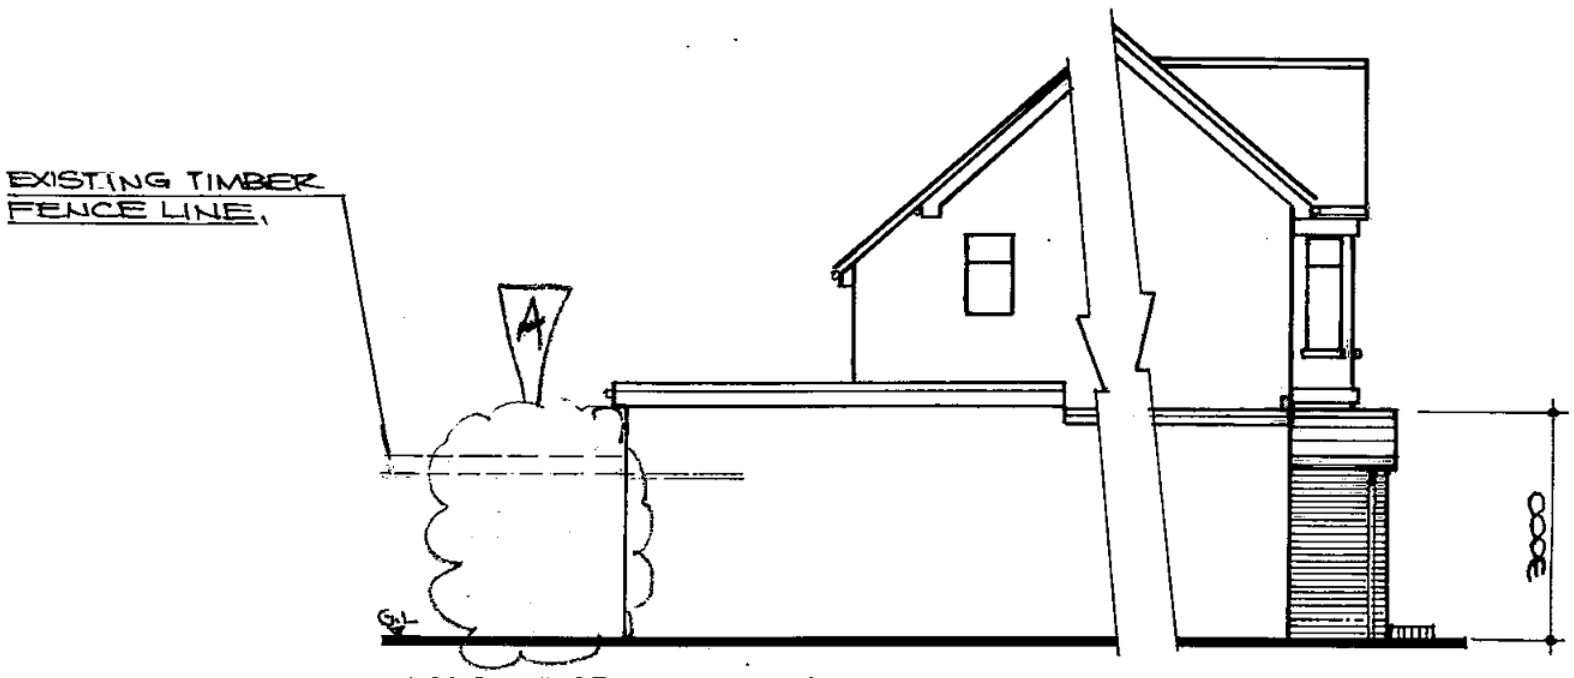

PROPOSED OTHER SIDE ELEVATION.

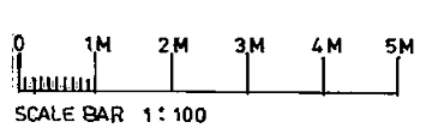

SCALE BAR 1:100

Revision 26/2/21 REAR CONSERVATORY REMOVED.

PROJECT

39 CHERRY ORCHARD
WEST DRAYTON. UB7 7JR

DRAWING.

PROPOSED ELEVATIONS

Drawn	Date
IK	DEC. 2020

Scale

1:100 at A3

JOB NO.	Rev.
ORC01 / 2	A