

F1.


Front removed dr multi signs. blind box back to original facing under only awaiting new sign proposals

Front. later Submission.

New Smaller. Sign.

Not now part of C of U. app.

Apartment over retained. sound insulated. (condition).

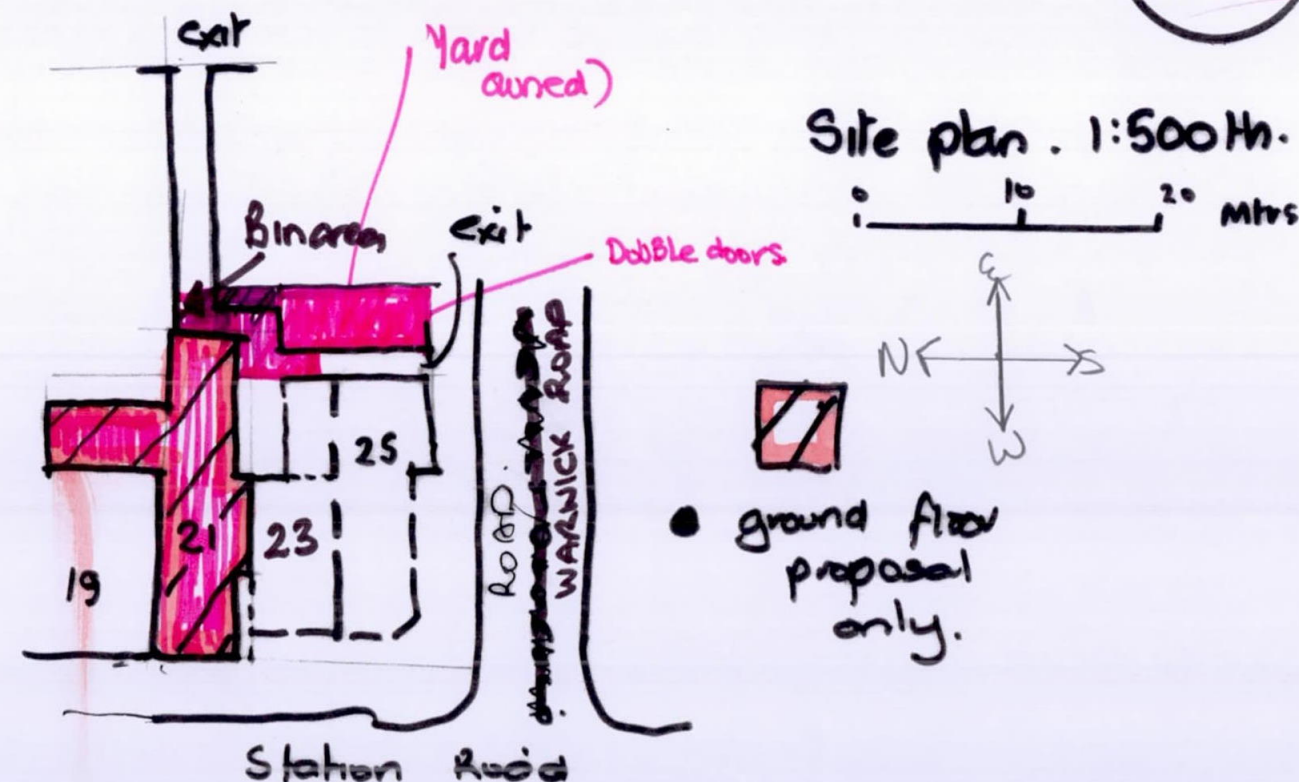

PROPOSED CHANGE OF USE (NO 21)
GROUND FLOOR ONLY 21. STATION
ROAD WEST DRAYTON UB7 7BT
FOR LA-CARUNA RESTAURANT S.A.

owner Al Nathwani.

NO 21. front as existing.

change of use A1.
to A3 + A5.

• retain security shuttering •

scale 1:50th. mtrs remove front planted sign's.

SELSDON CONSULTANCY

Architecture • Town Planning • Surveying

Oakwood Studio, Rowley Lane,
Wexham SL3 6PB

T: 01753 662233 • Mobile: 07796 102834

DWG No **21SR 1-4** **6 / 2 / 20**