



- No external alterations to elevations

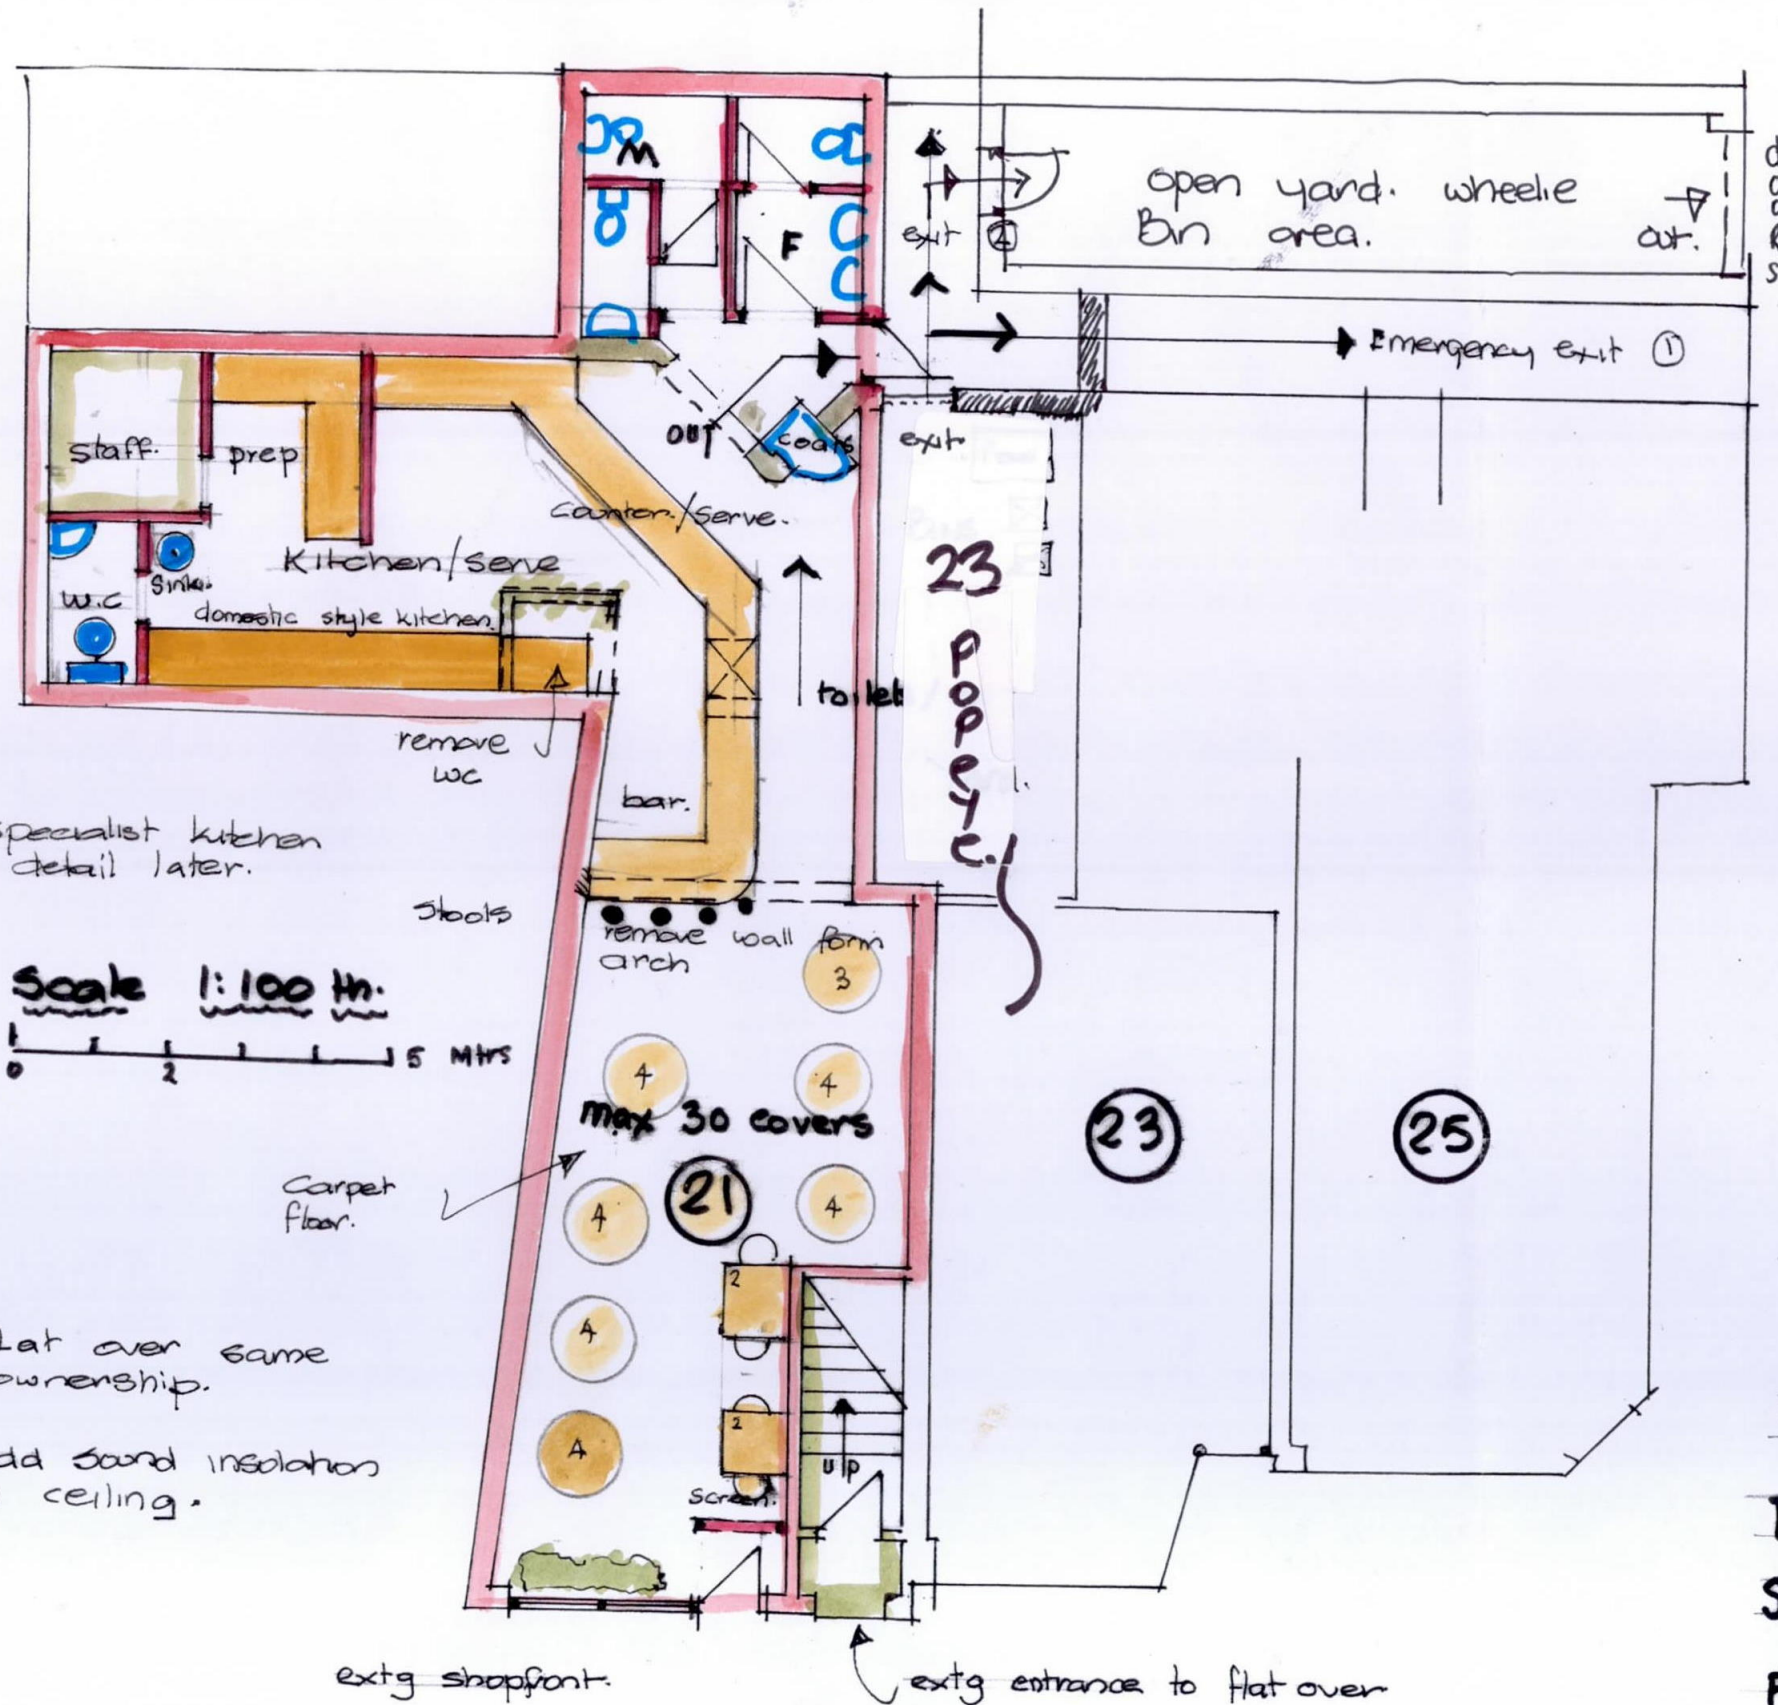

NO 21. A3-A5. layout as proposed.

West Drayton UB7 7BT.

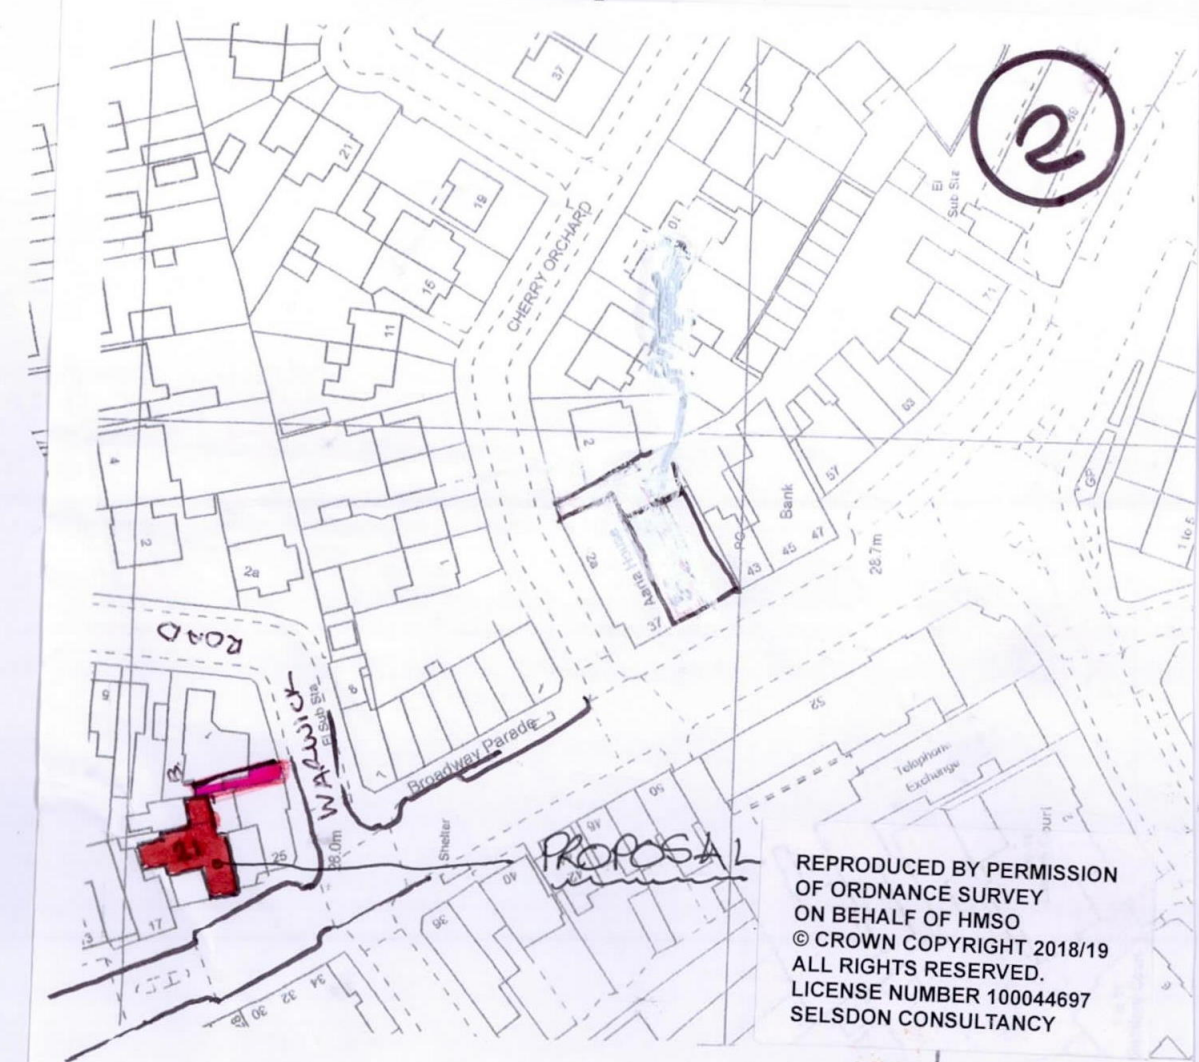

Location plan 1:1250 th

0 20 40 60 Mtrs

PROPOSED CHANGE OF USE A1
TO A3 + A5. RESTAURANT. 21
STATION ROAD. WEST DRAYTON.

FOR

owner C. Nathwani.

Dwg 21SA. (2) FEB 2020.m.j.