


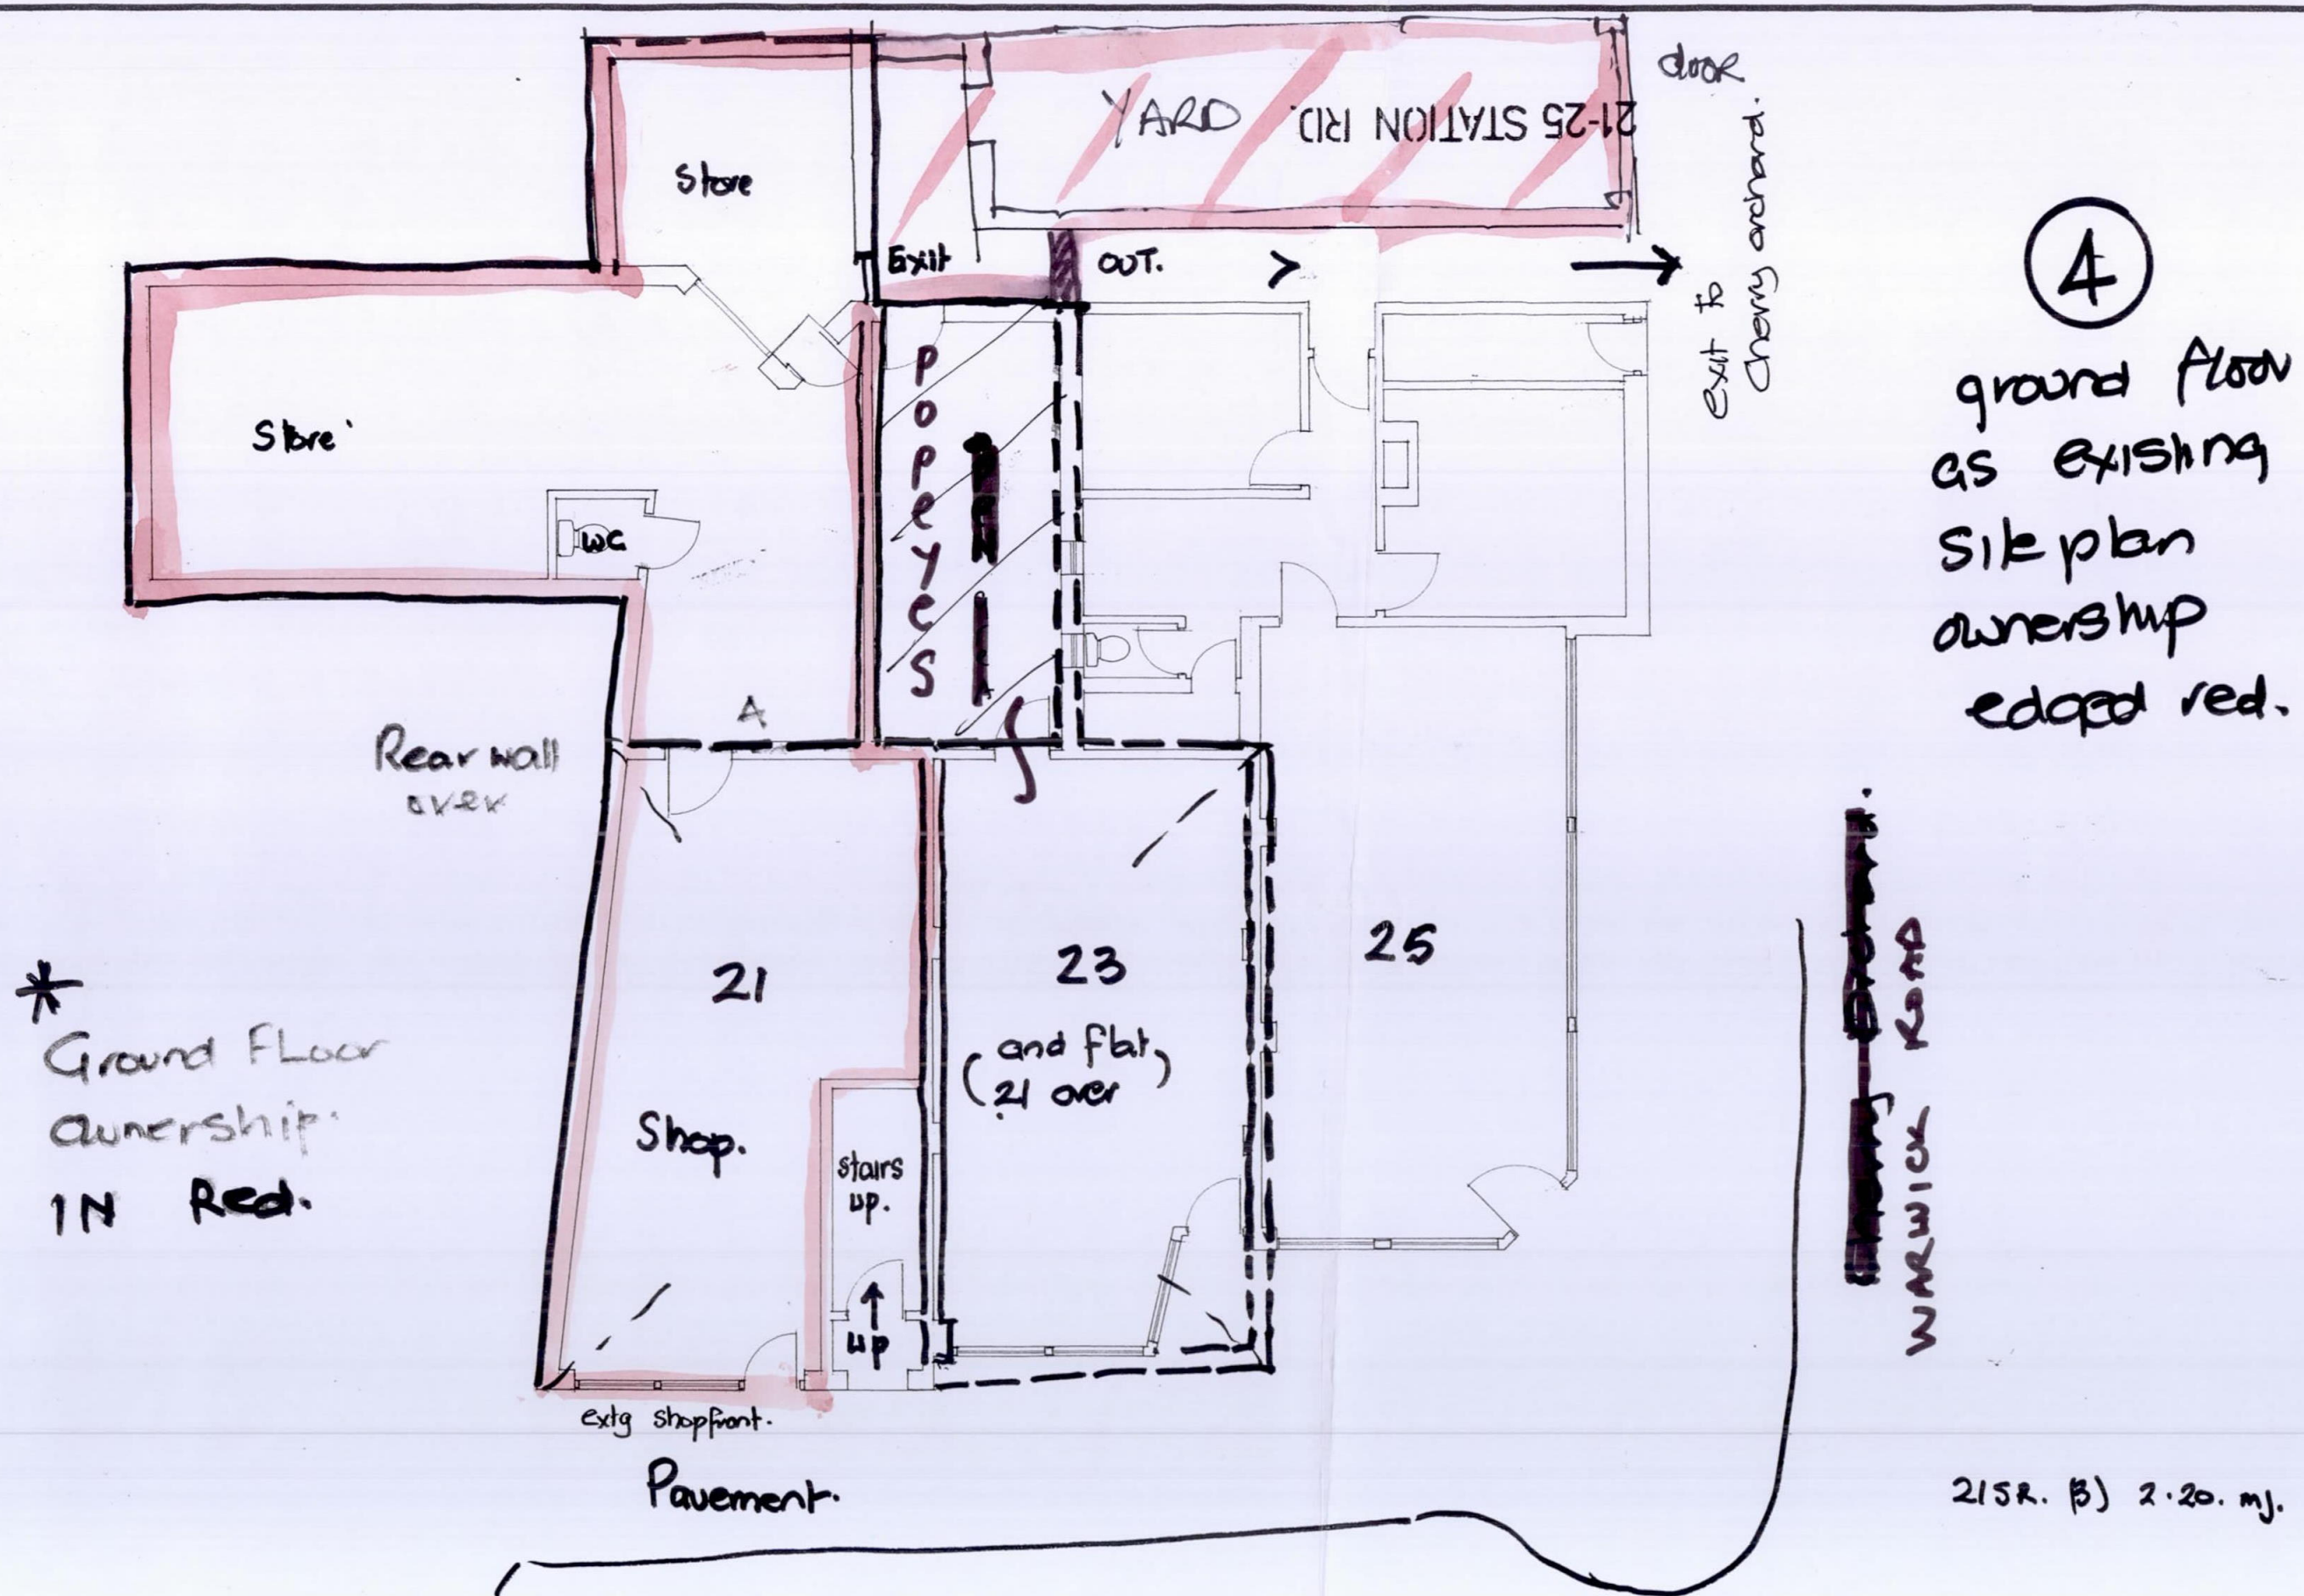

④  
ground floor  
as existing  
site plan  
ownership  
edged red.

\*  
Ground Floor  
ownership  
IN Red.

Ground Floor Plan as existing 2/2020  
@ 1:100th Scale. 0 5m