

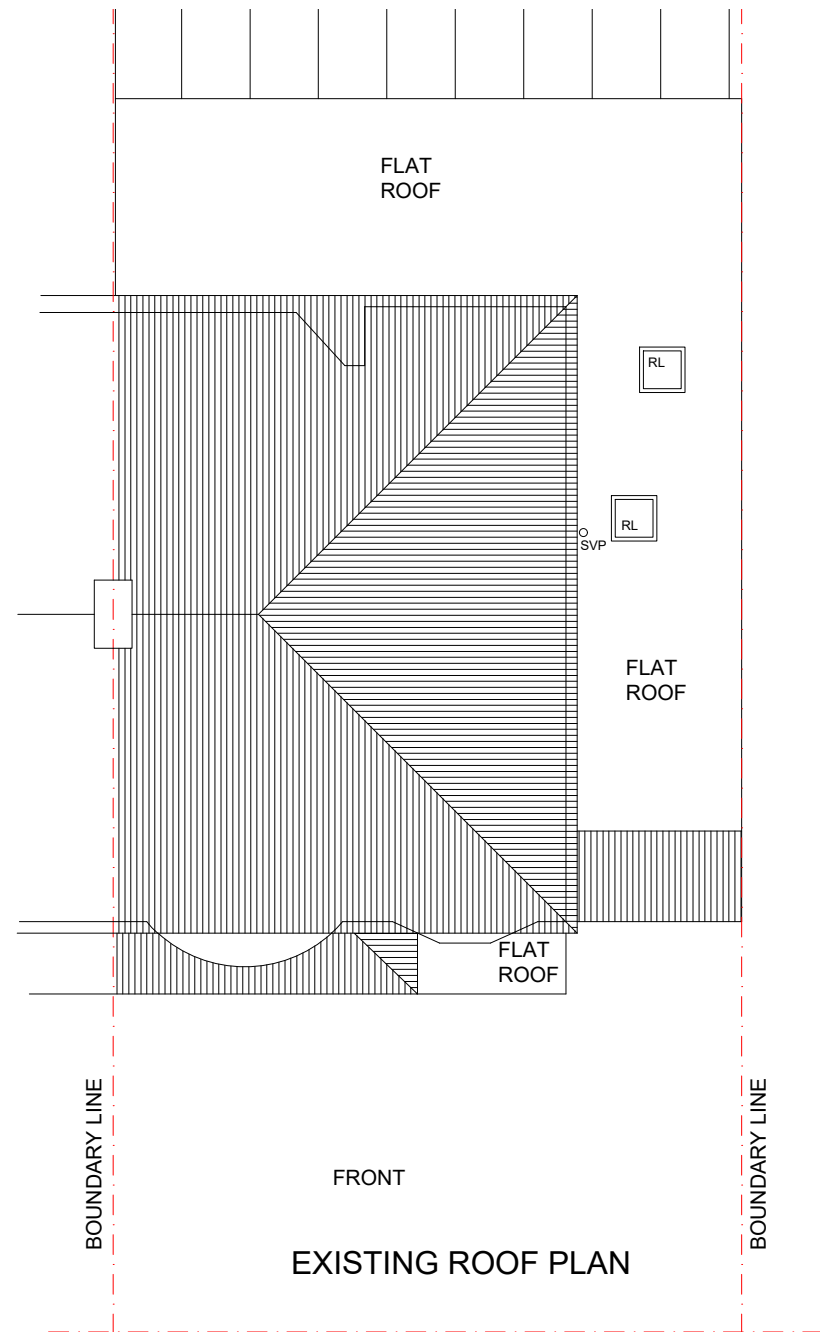


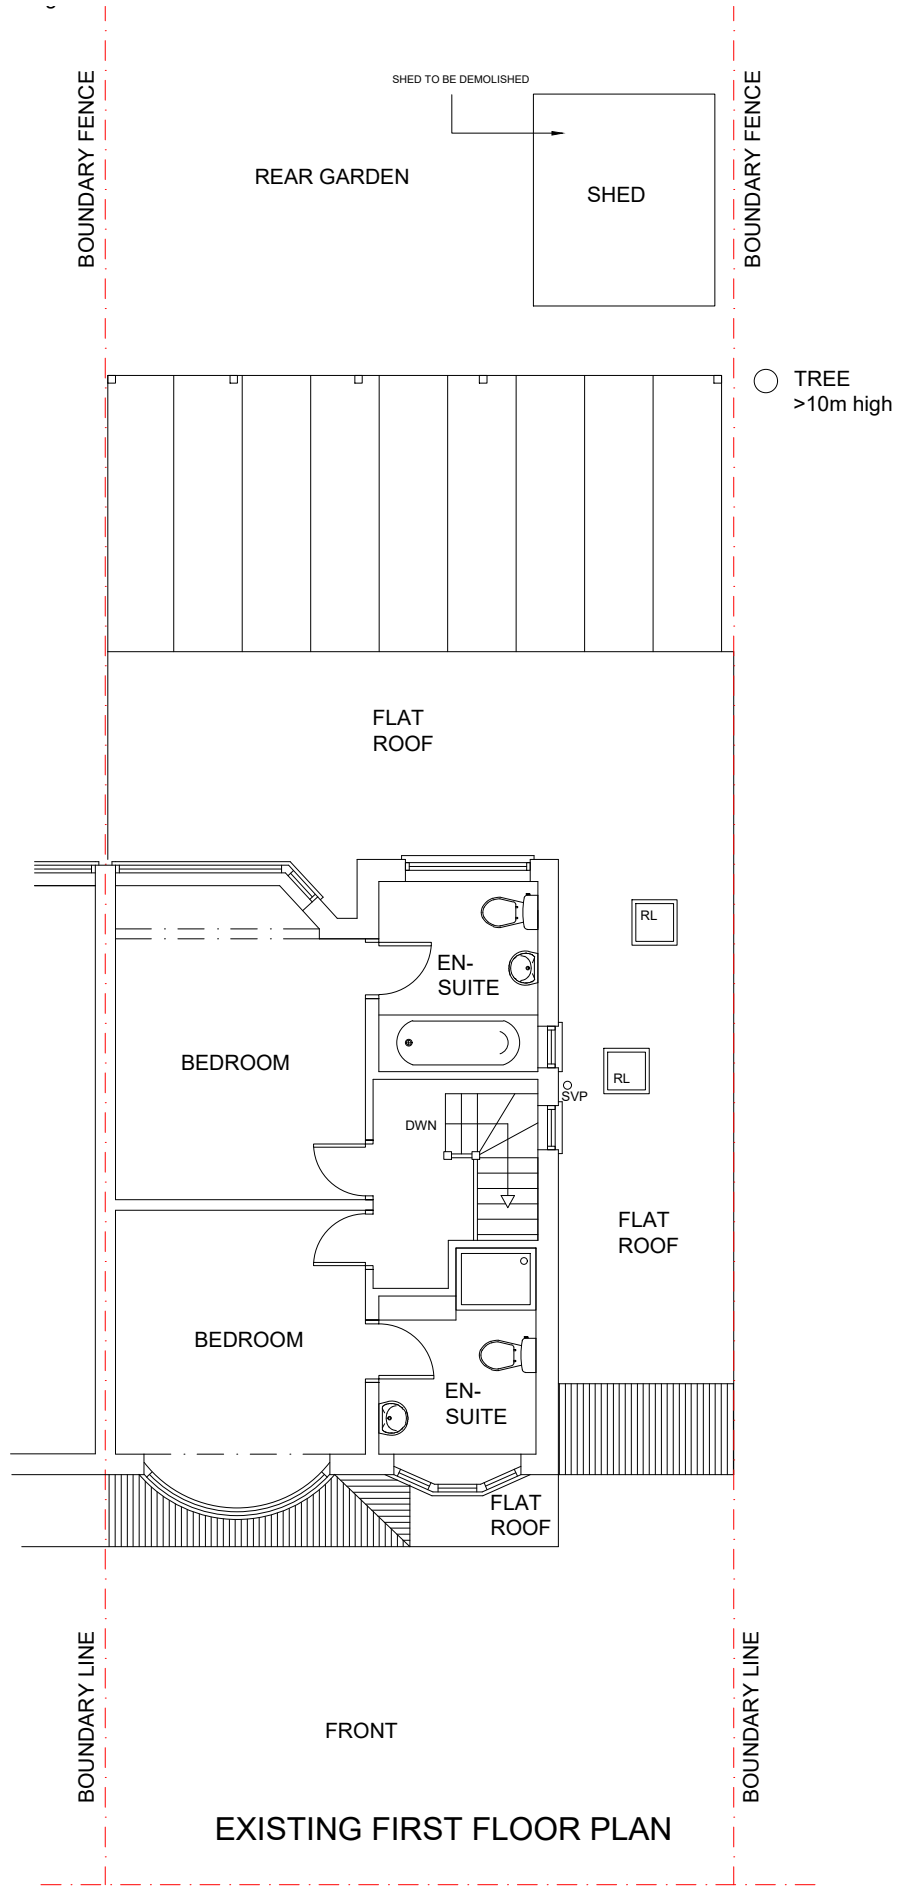

Client	NIRAL & MANISHA VEKERIA		
LONDON INTERIORS UNIT 8 BOWMAN TRADING ESTATE WESTMORELAND ROAD LONDON NW9 9RL			
Project	10 FOR STREET PINNER HARROW HA52HY		
Drawing Title	EXISTING FLOORPLANS		
Drawing Title	PR20-105a	Rev.	
Drawn By: B.PATEL	Scale: 1/100	Date: 28/10/2020	

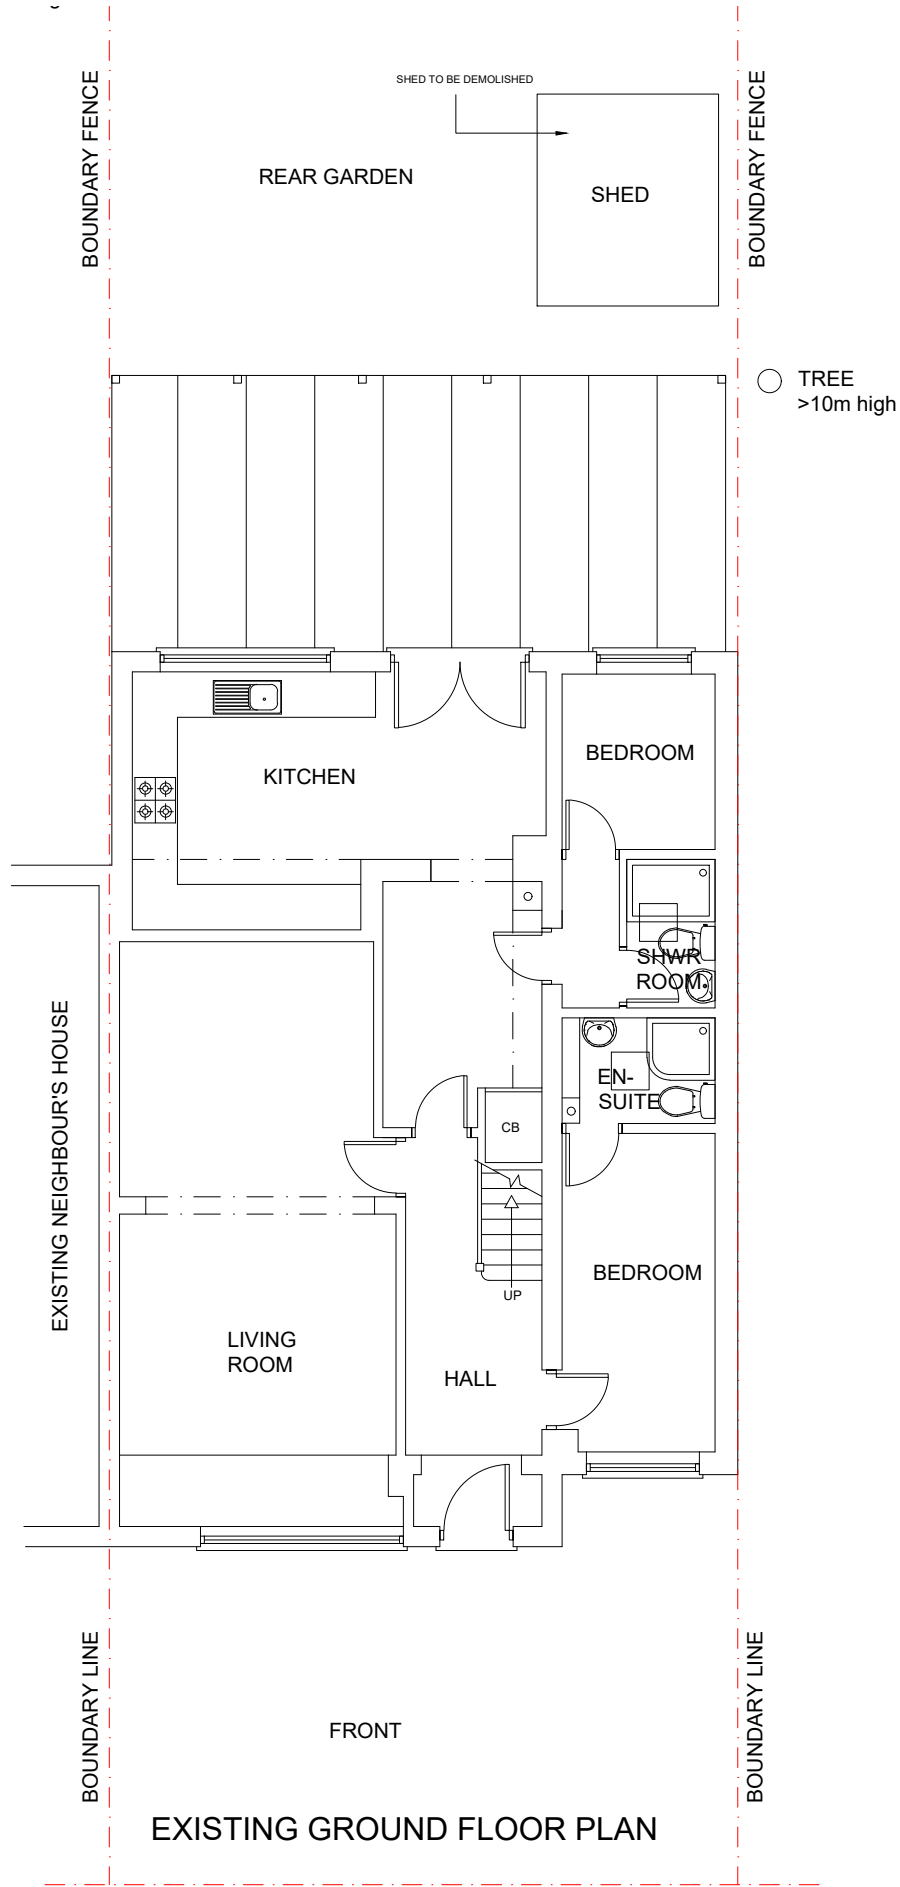