
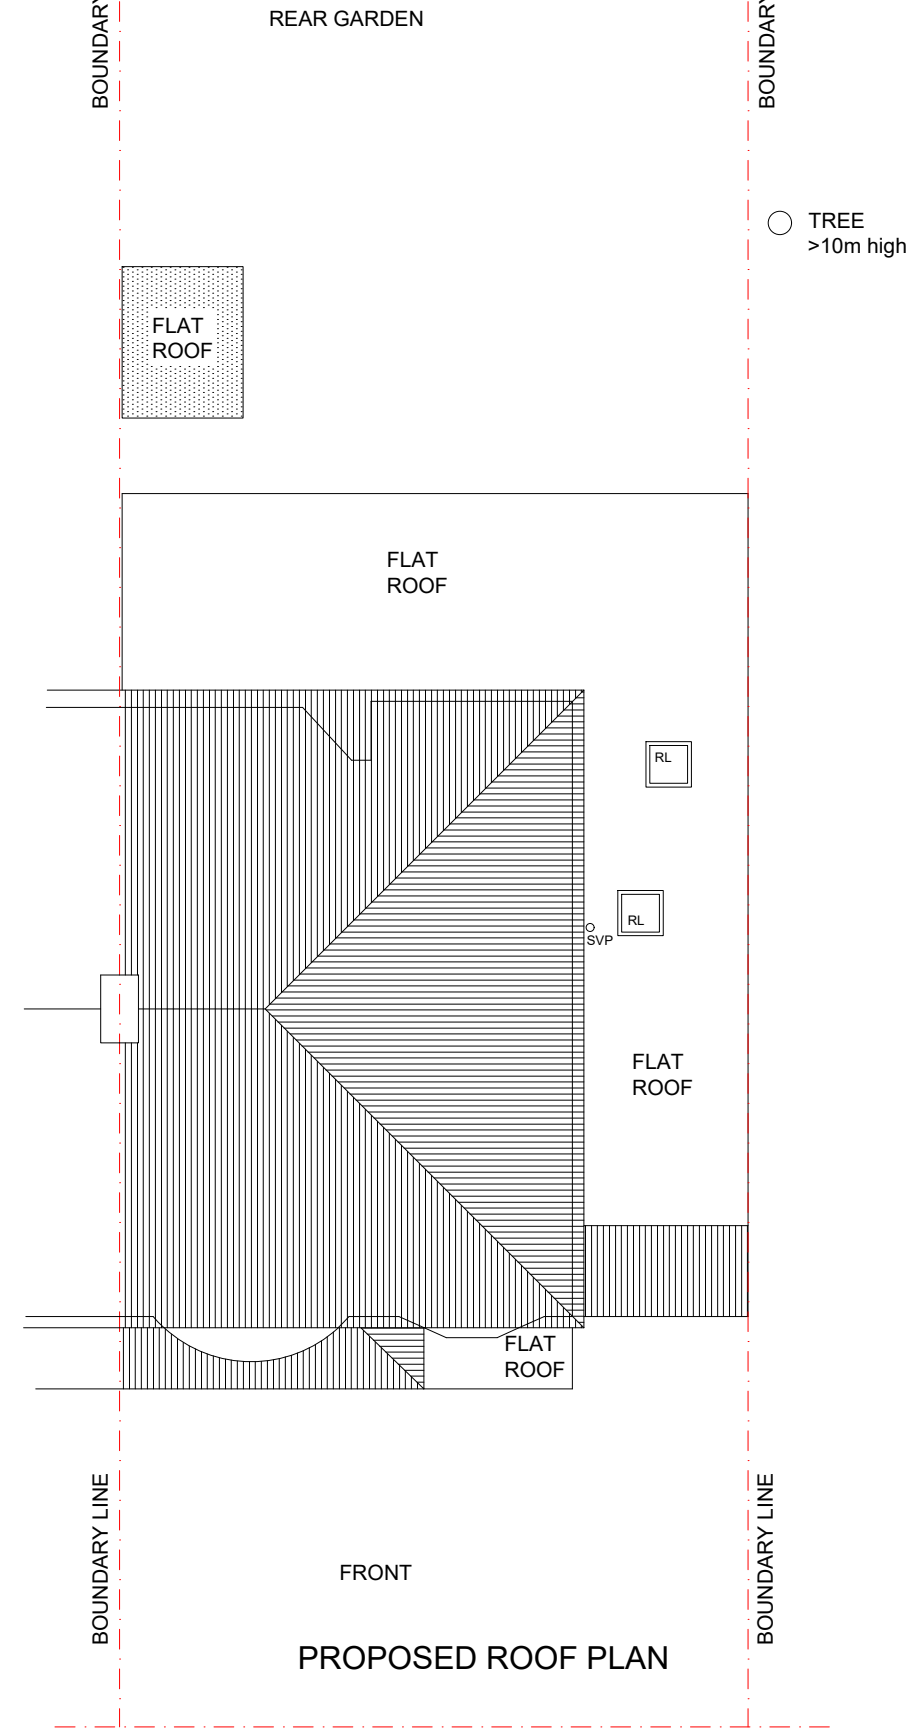
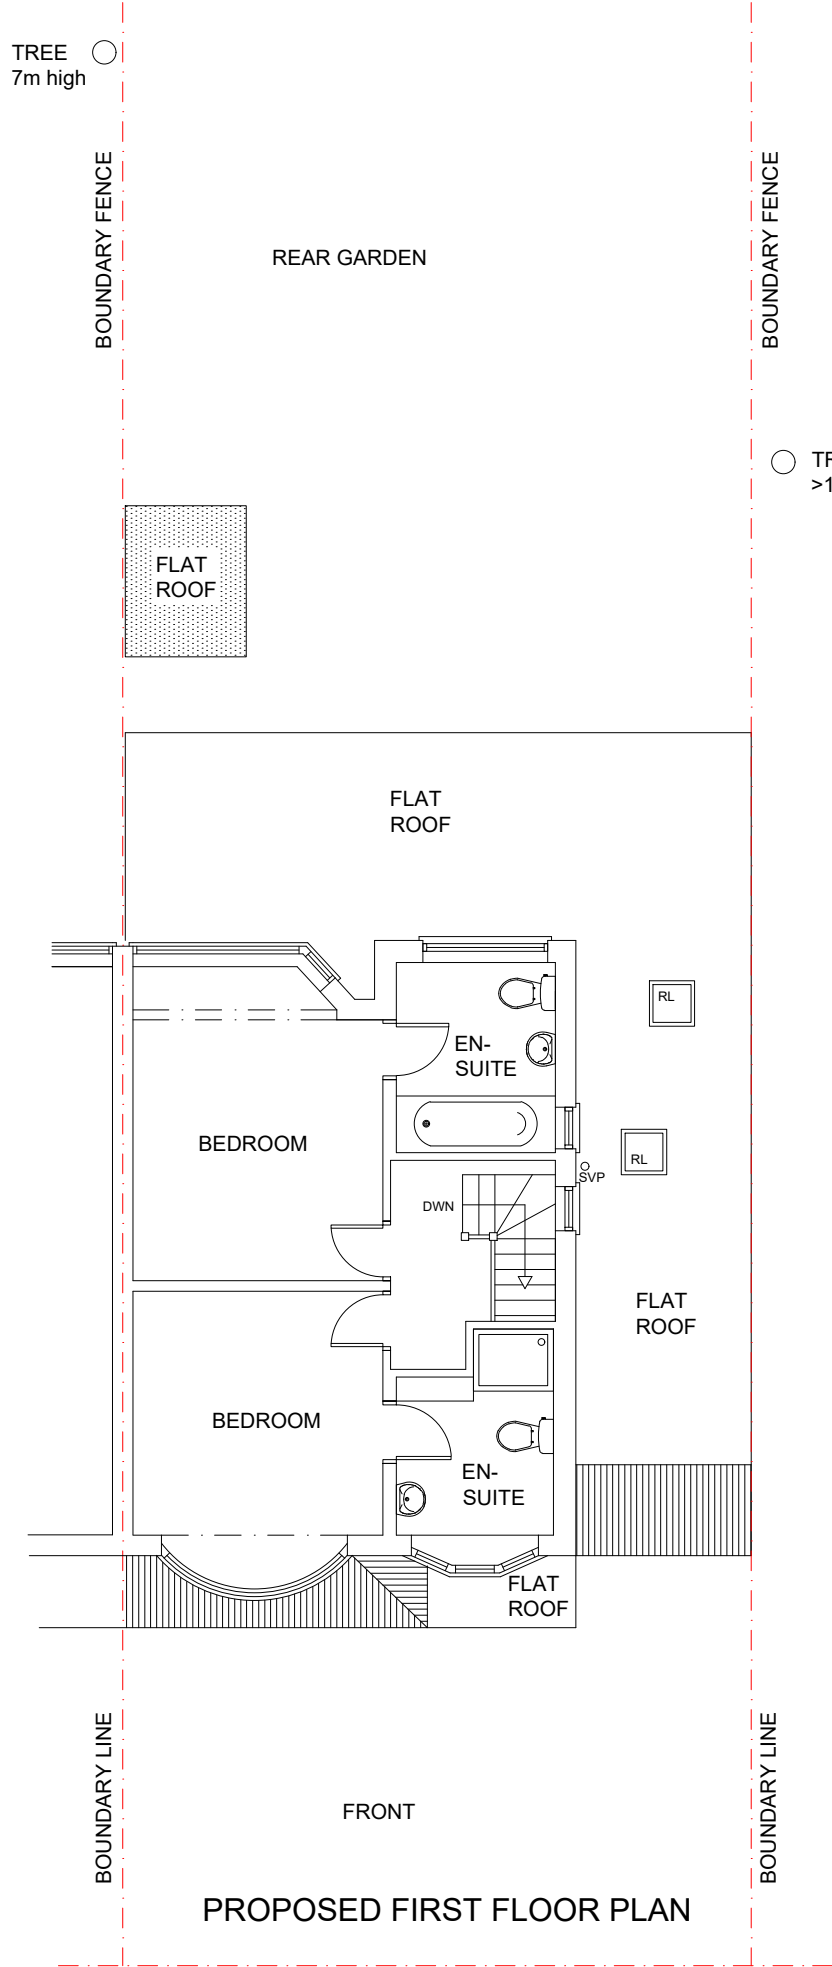


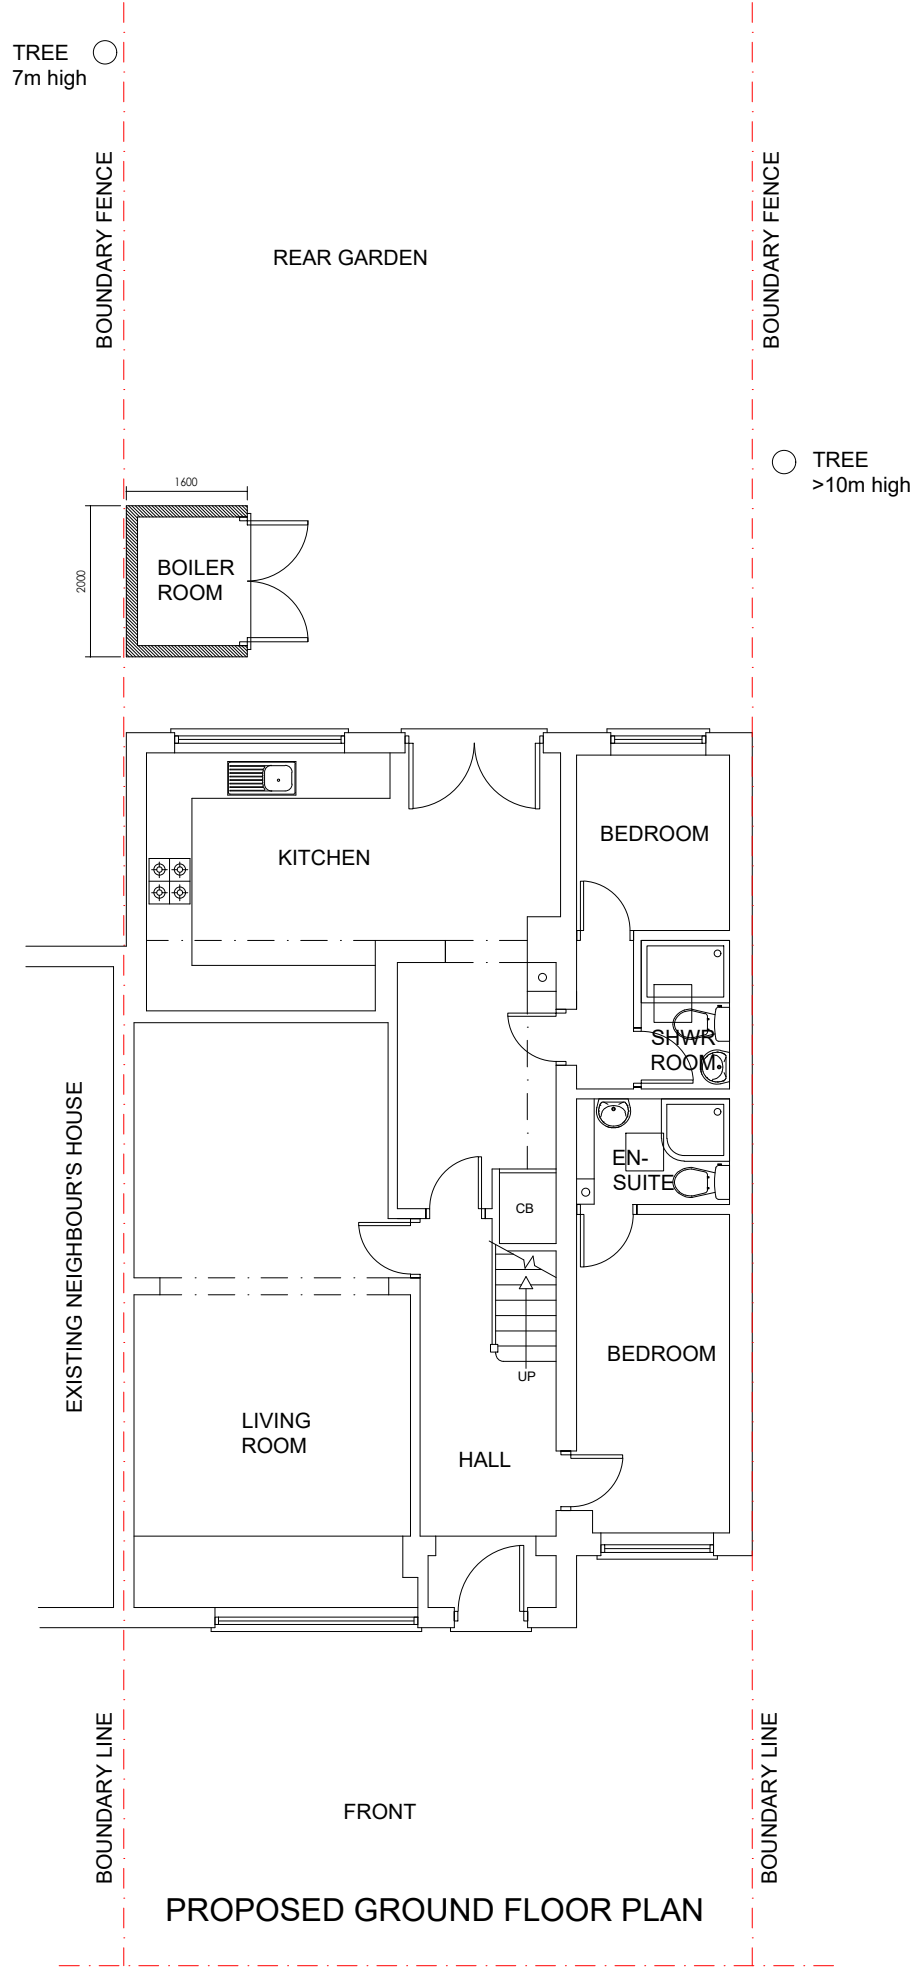

LONDON INTERIORS UNIT 8 BOWMAN TRADING ESTATE WESTMORELAND ROAD LONDON NW9 9RL		Drawing Title PROPOSED FLOORPLANS		
Client	NIRAL & MANISHA VEKERIA	Drawing Title PR20-105c		Rev.
Project	10 FORE STREET PINNER HARROW HA52HY	Drawn By: B PATEL	Scale: 1/100	Date: 28/10/2020