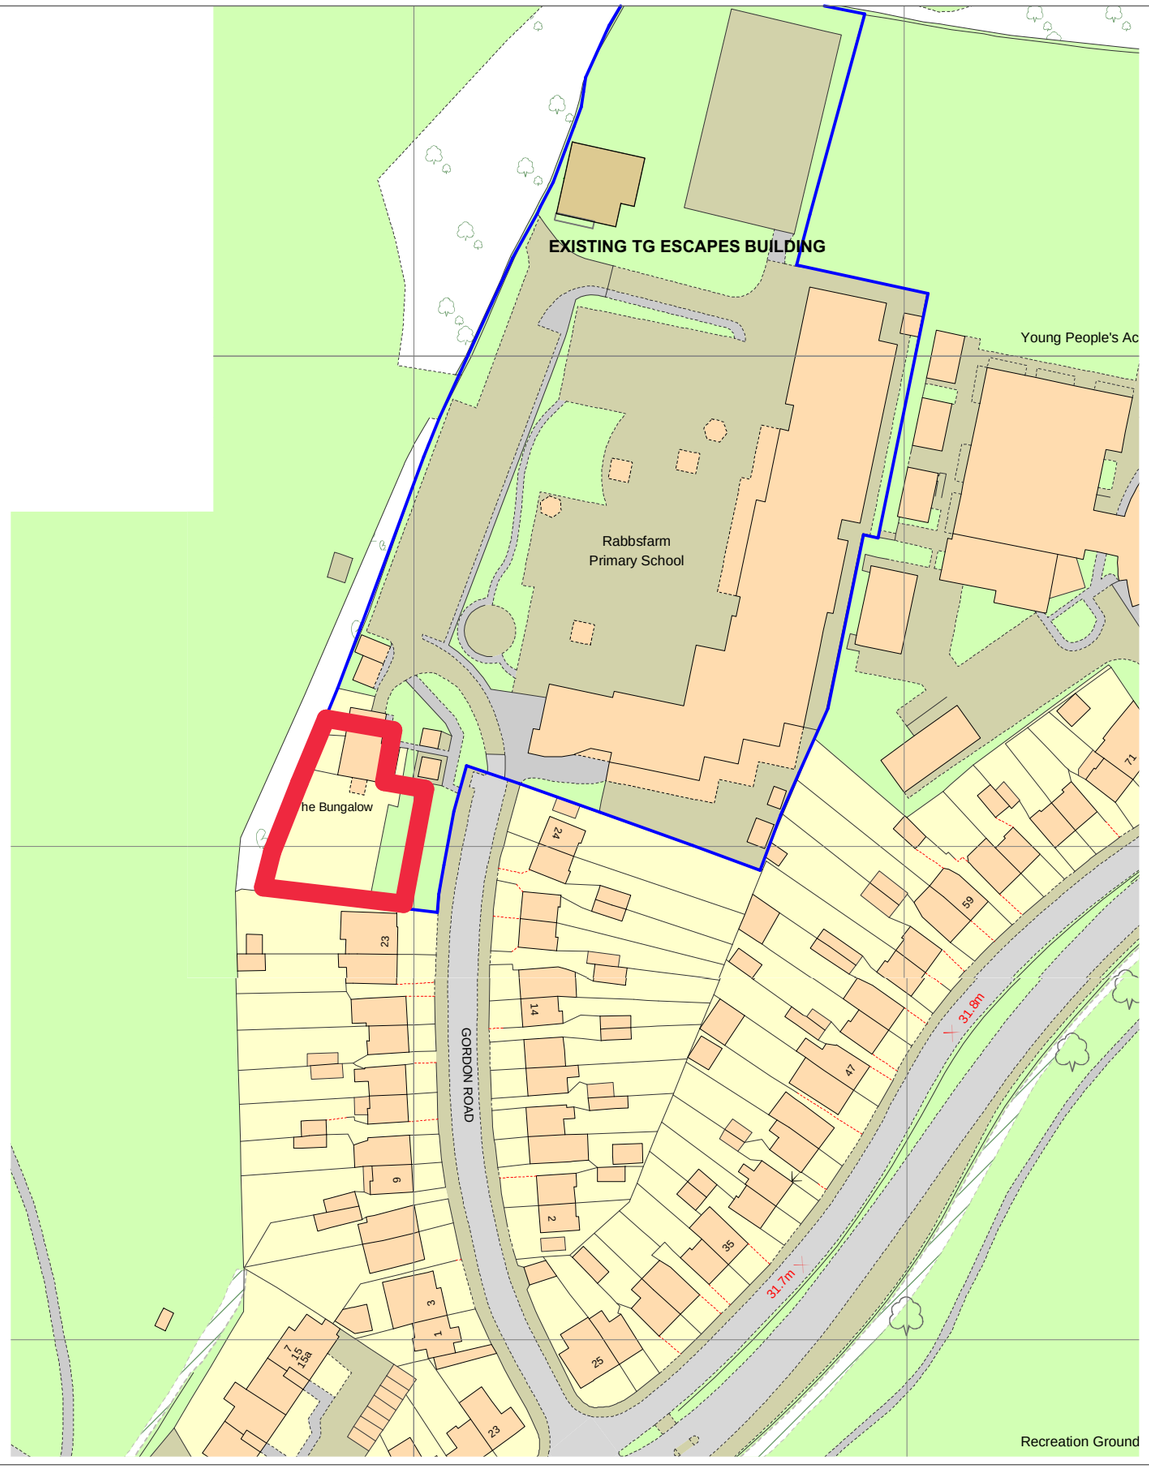

Friday, October 12, 2018, ID:
HMC-00748579
www.themapcentre.com

1:1250 scale print at A4, Centre:
506041 E, 180872 N

©Crown Copyright and database
rights 2018 OS 100019980

THE MAP CENTRE
www.themapcentre.com

Application site

land in same ownership as application site

0 50

N

© 2018 Metropolis Architecture Ltd.

Location Plan- 1:1250 (at A3)