




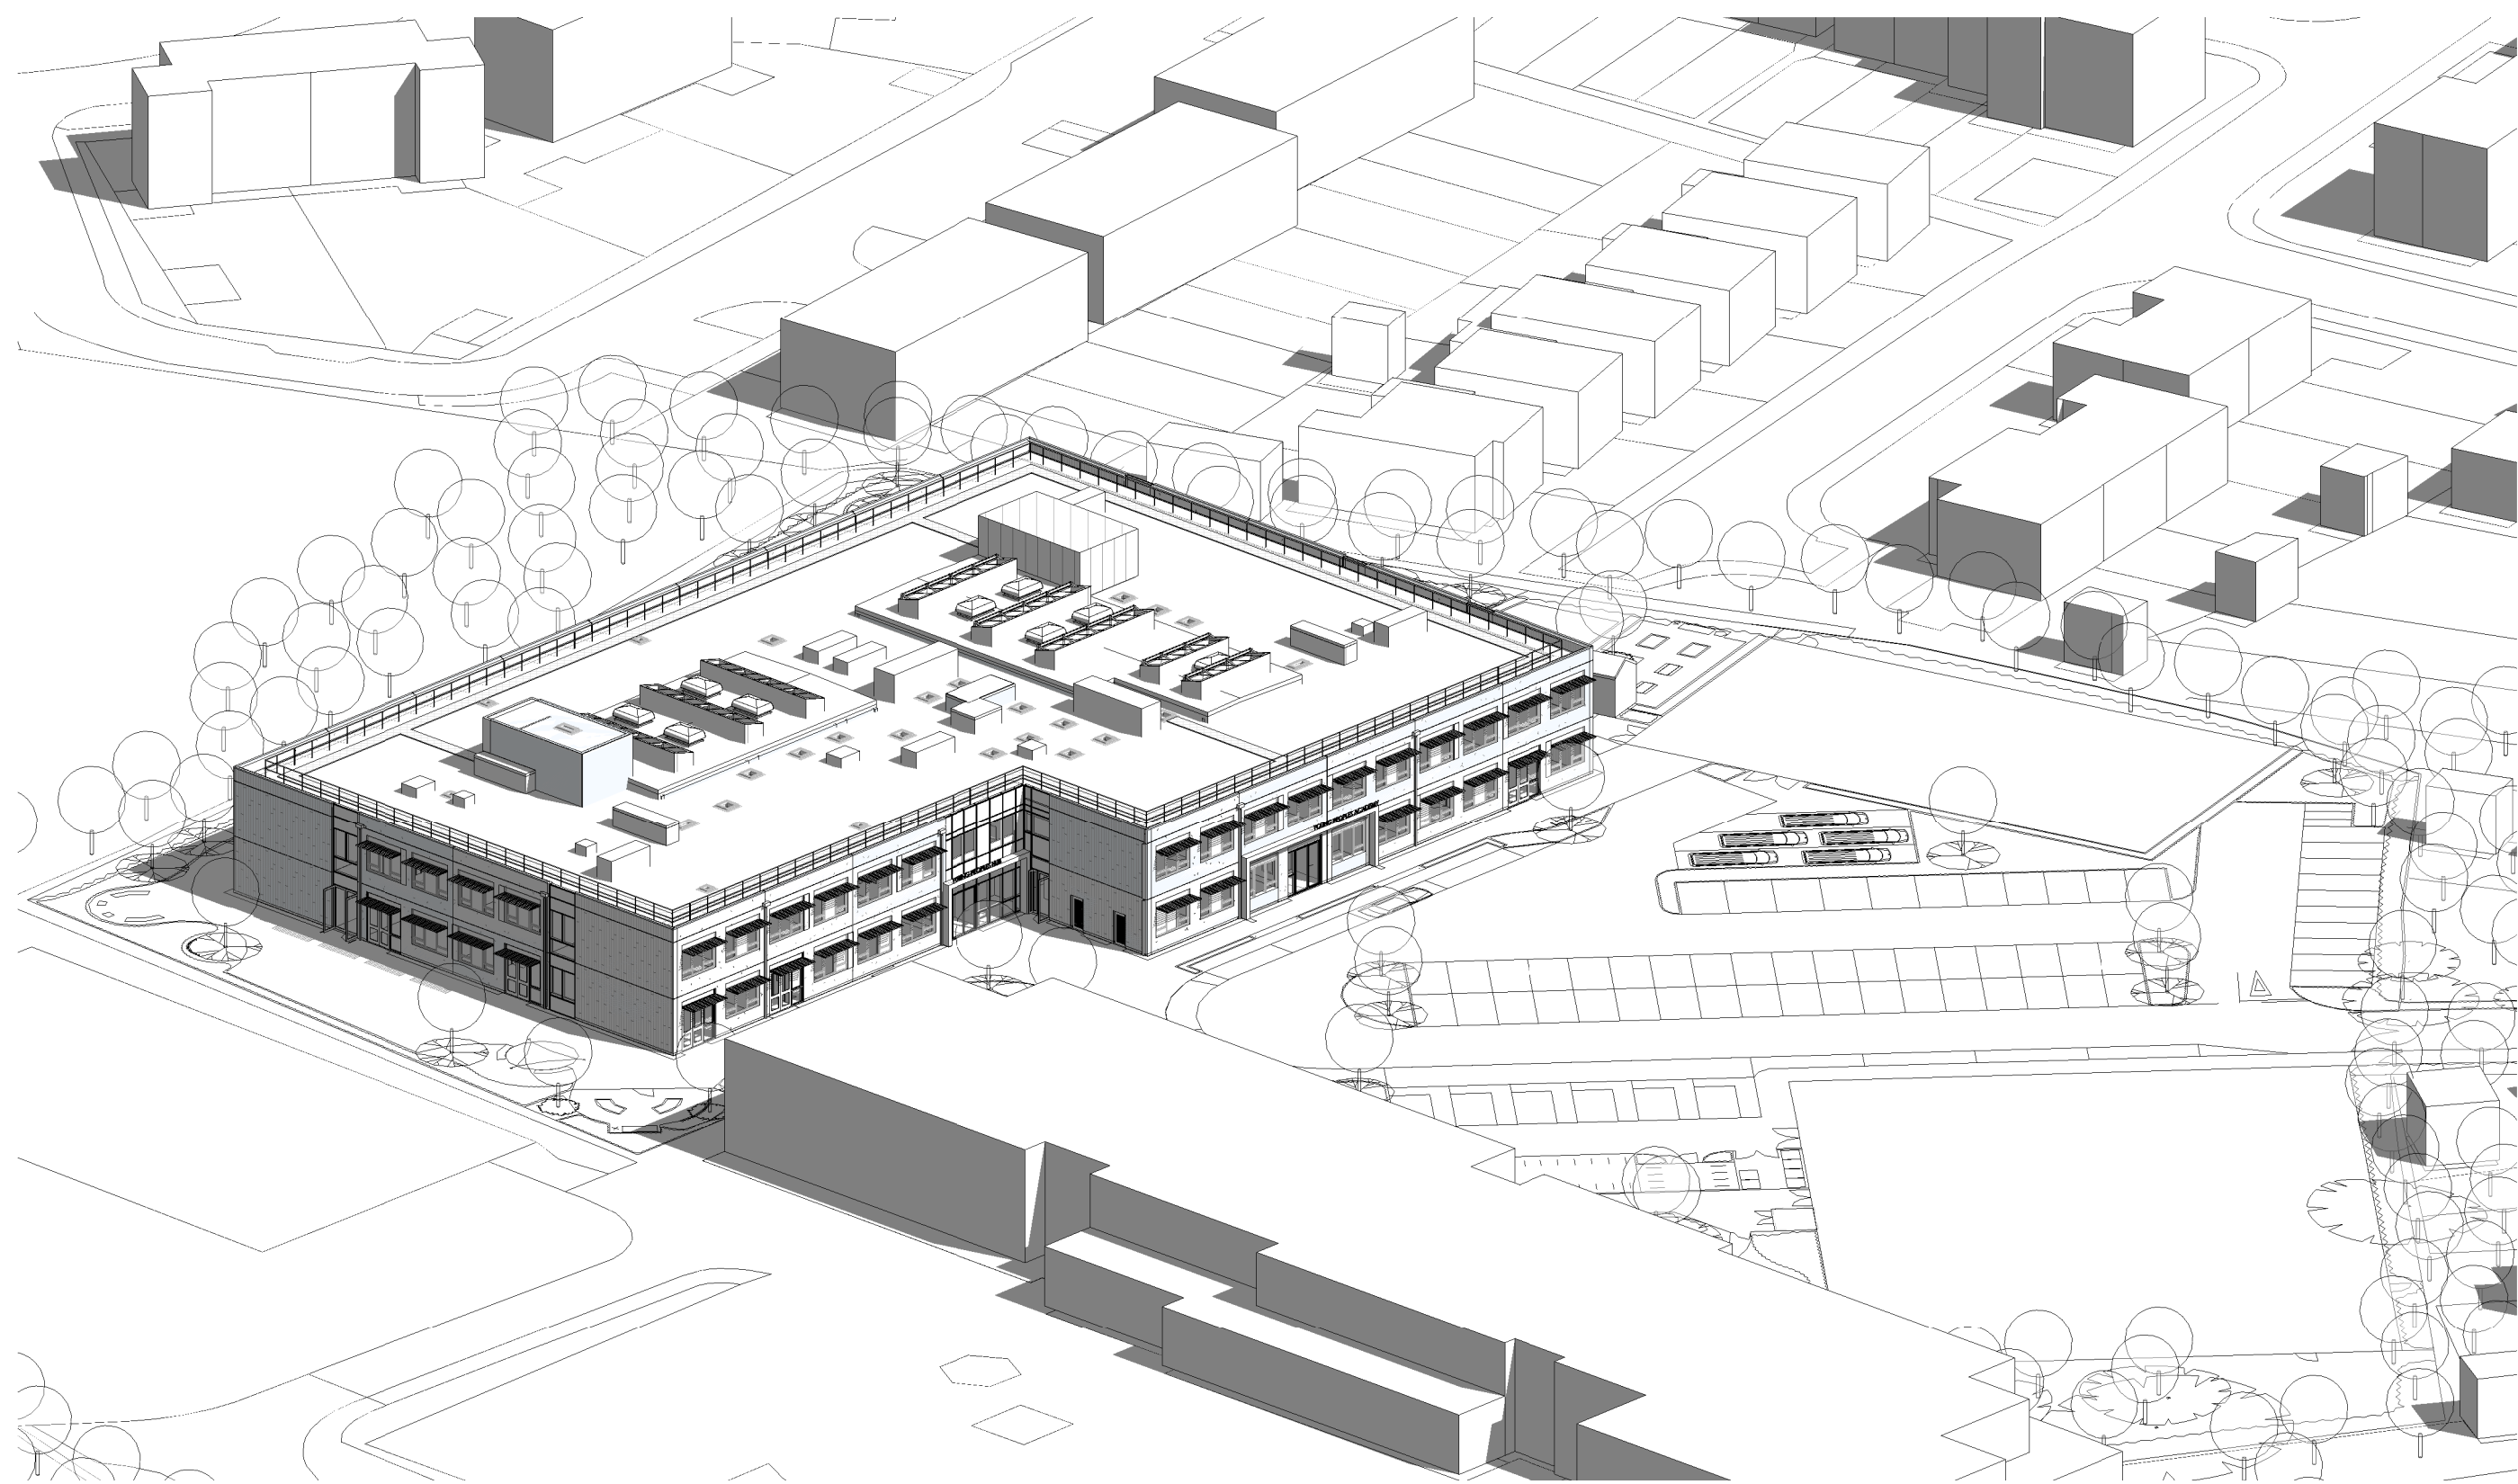


1 South West view
SCALE

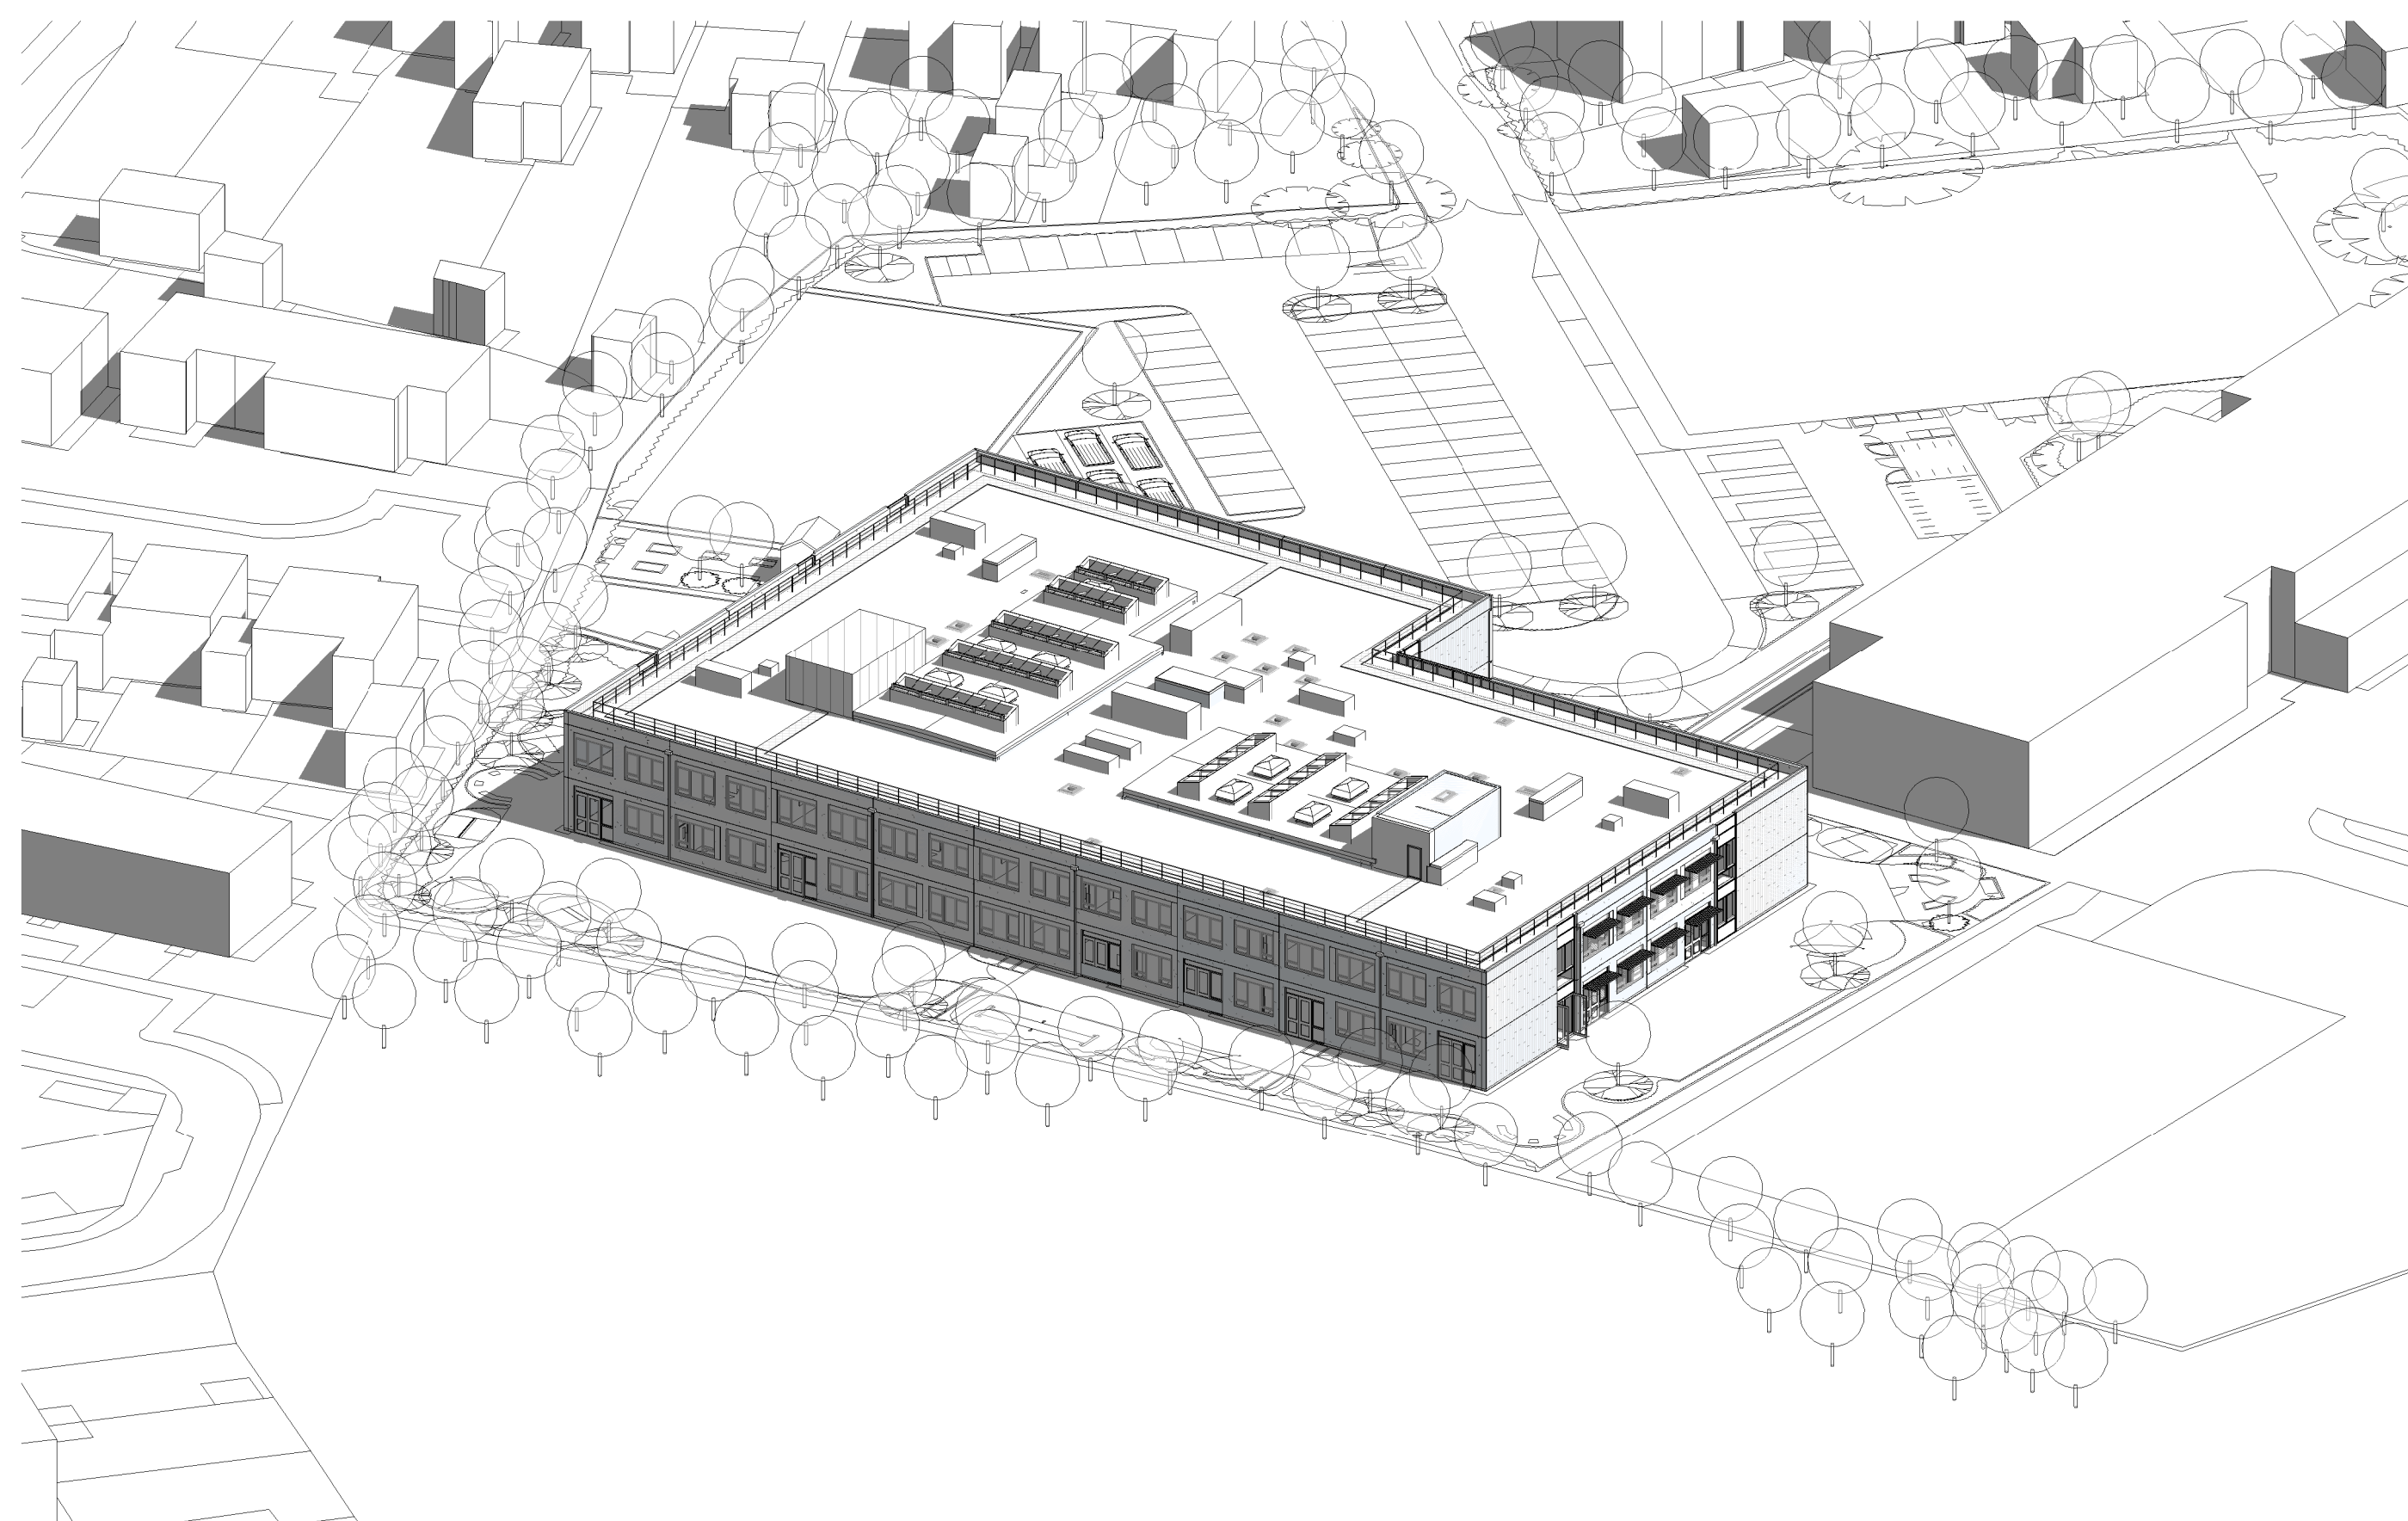

2 North West view
SCALE

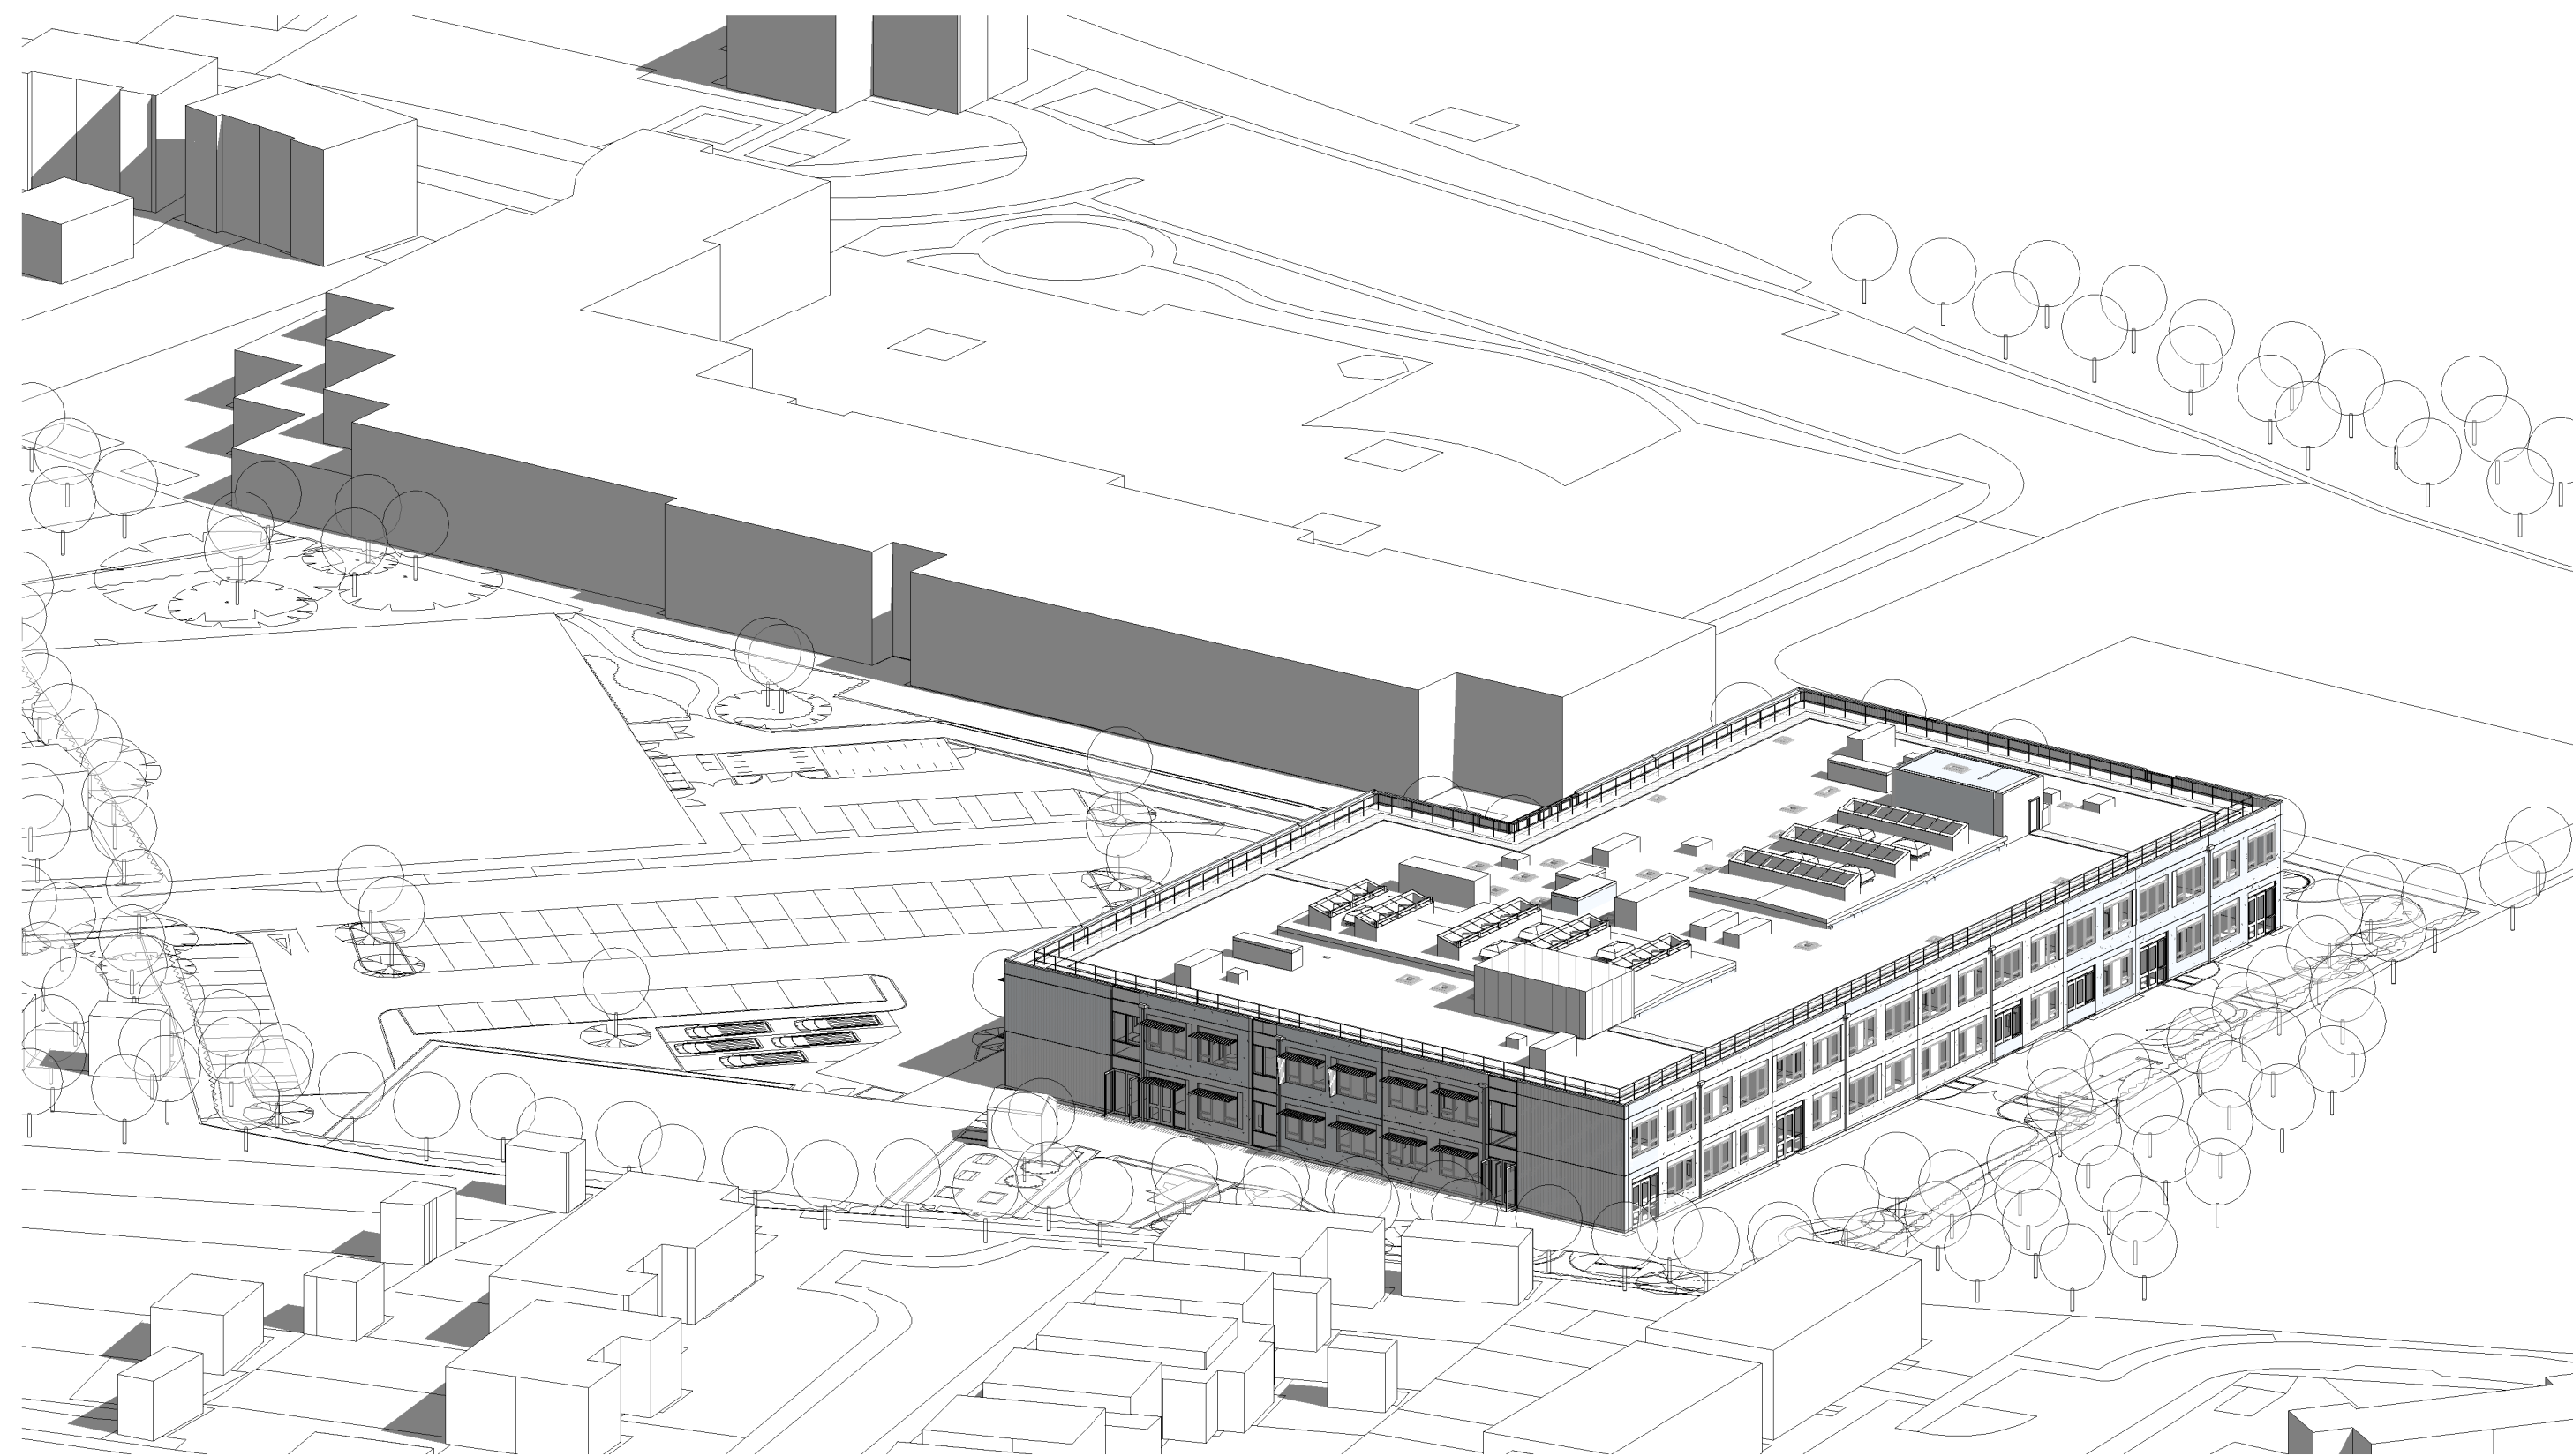

3 North East view
SCALE

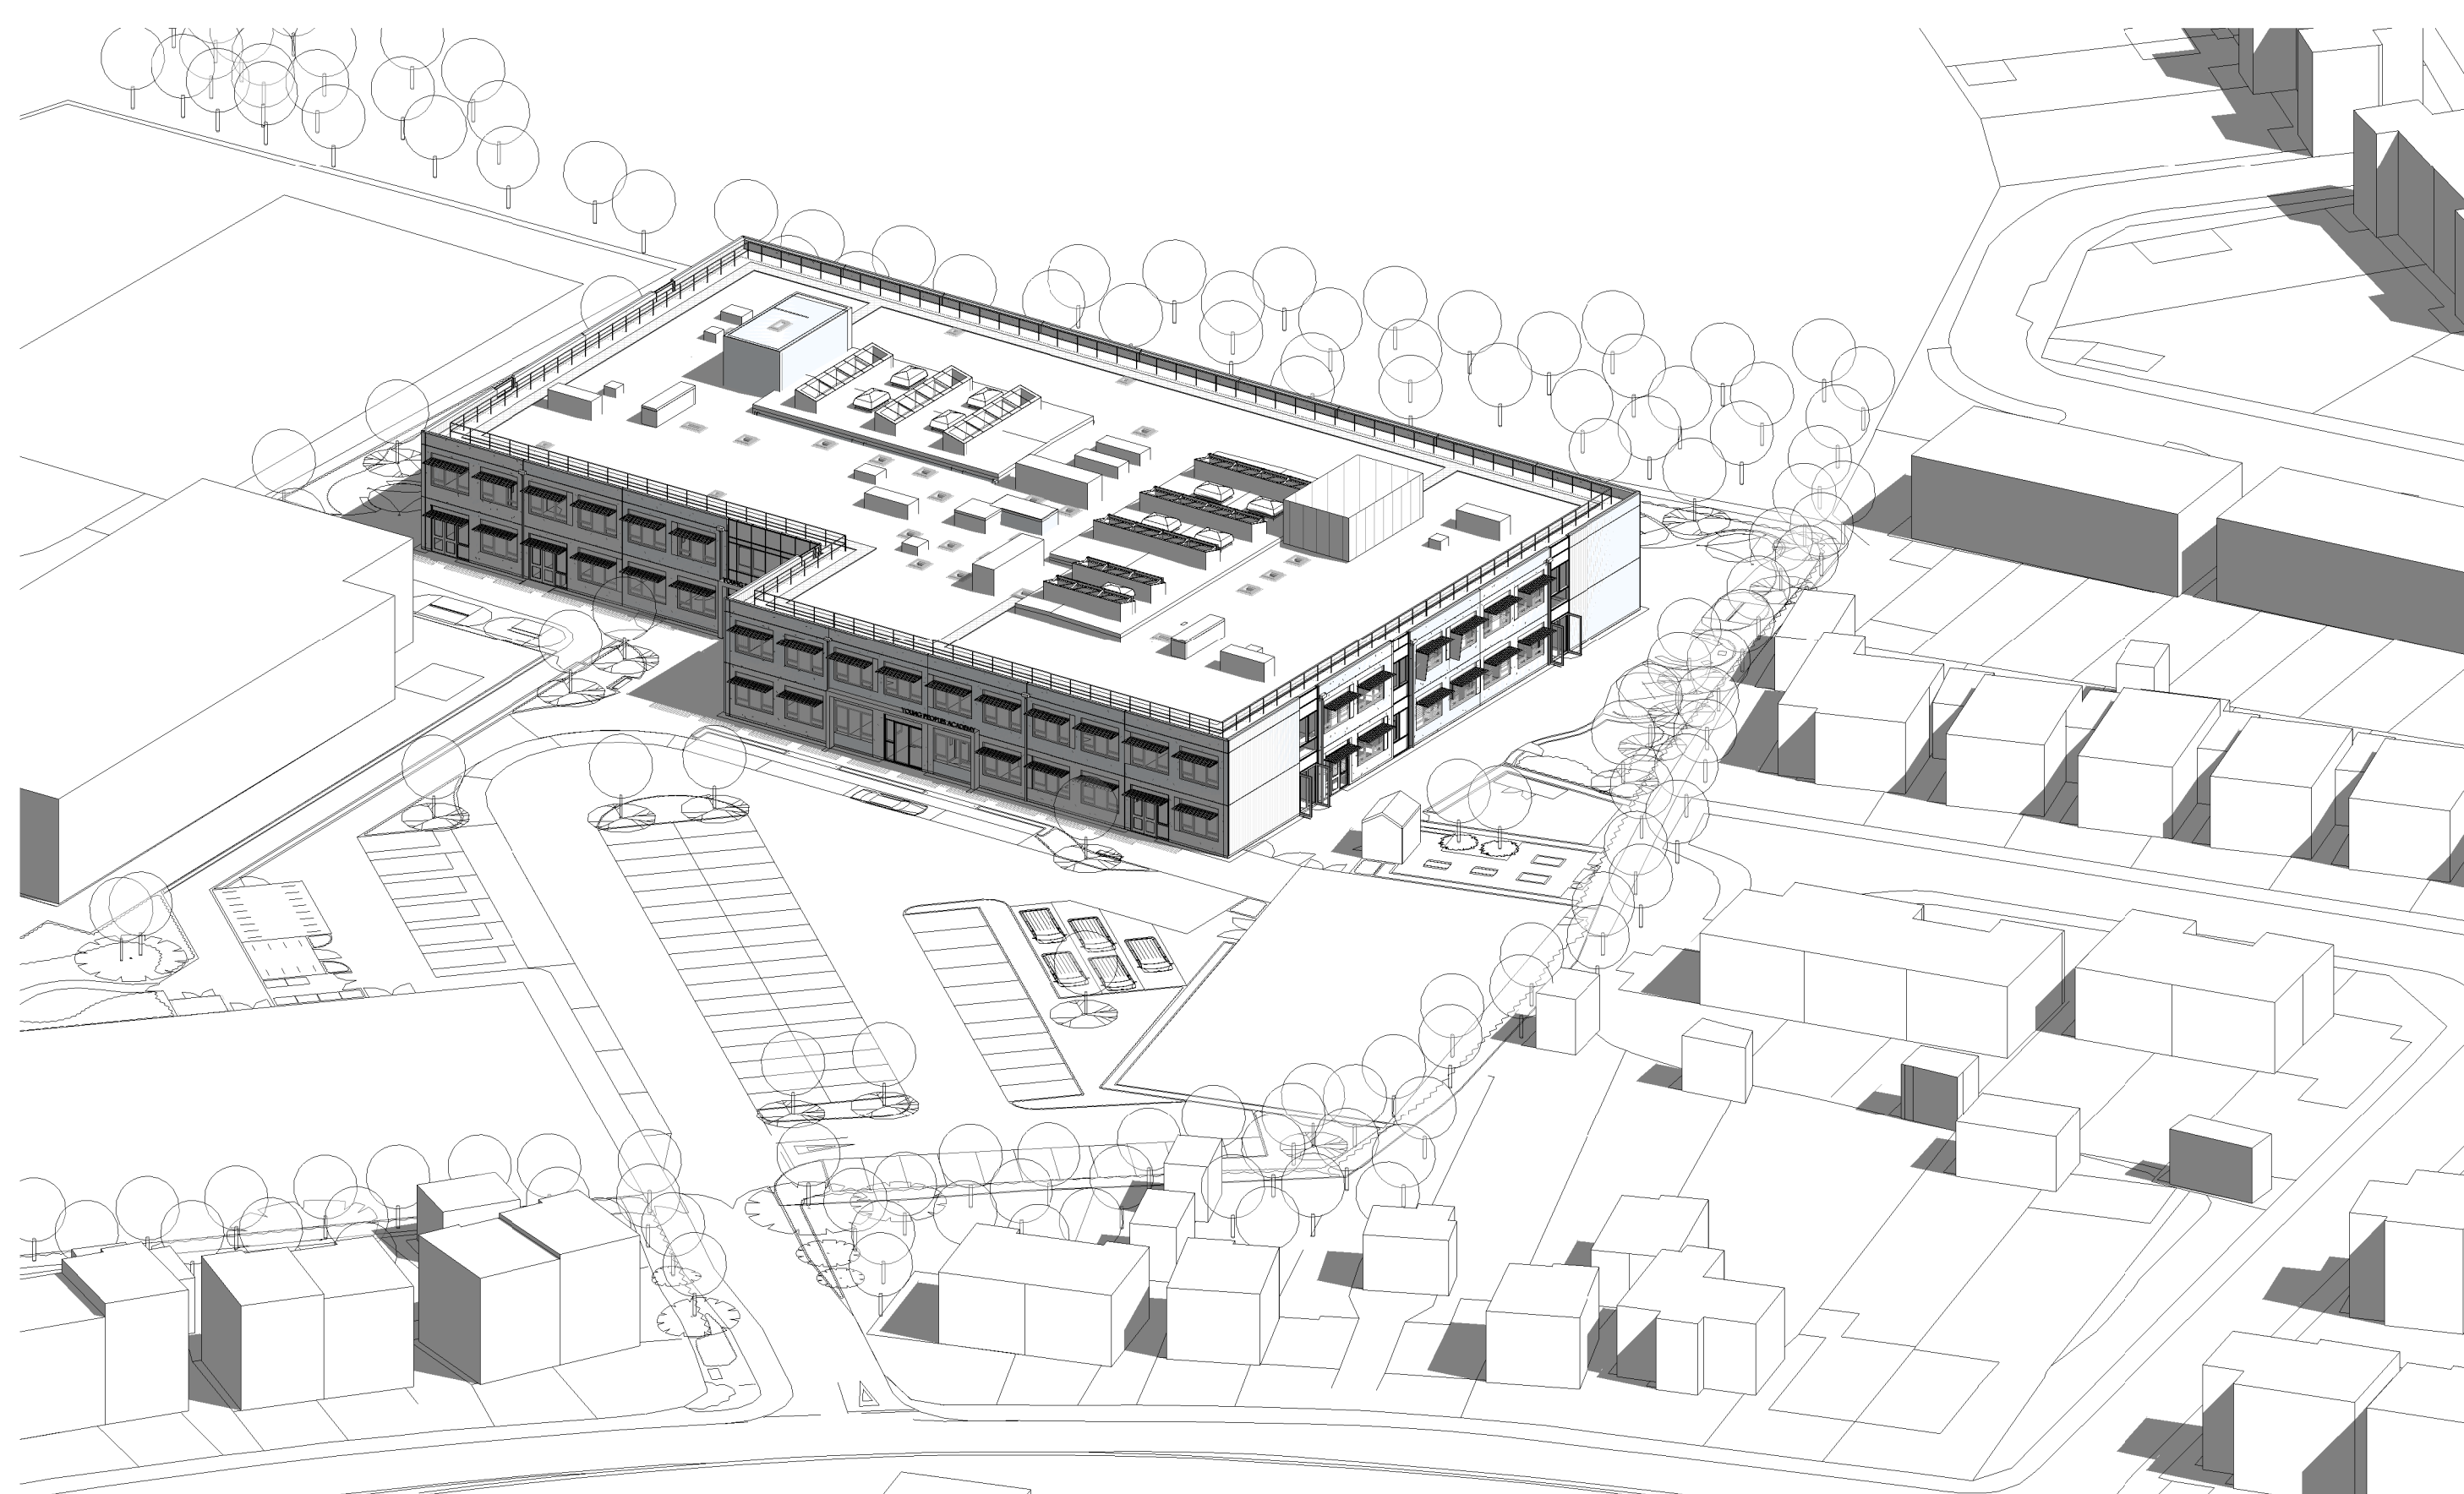

4 South East view
SCALE

Orchard Hill / YPA & YPH

1. Do not scale from this drawing.
2. All dimensions to be checked on site by the contractor and such dimensions to be their responsibility.
3. Report all drawing errors, omissions and discrepancies to the architect.
4. This drawing is Copyright © Atkins Limited (2013)

P01	2019-05-29	Issued for Planning	AV	CD	PG
Rev.	Date	Description	By	Chk'd	Appr.

Drawing Title
Massing Diagrams

Drawing Number
ORC_ATK_ZZ_XX_DR_A_PL013

Scale
@ A1

Revision
P01

