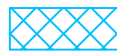
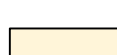
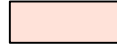
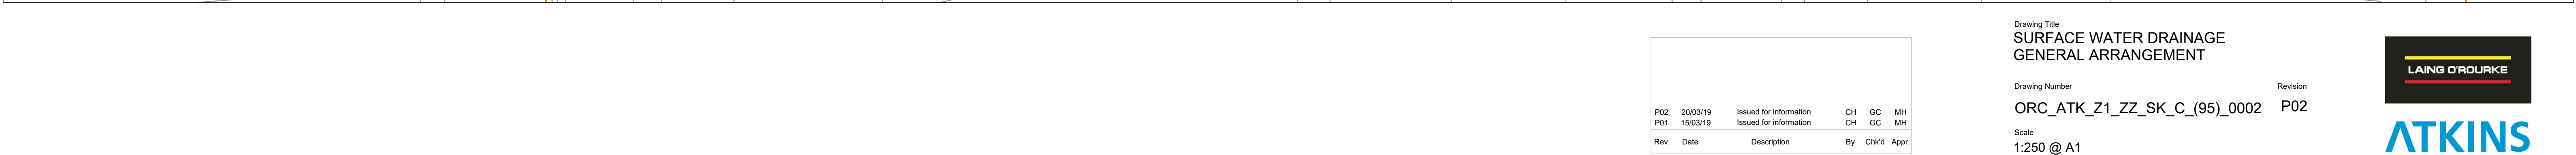


- | KEY | |
|---|---|
|  | SURFACE WATER MANHOLE |
|  | SURFACE WATER NETWORK |
|  | SURFACE WATER PERFORATED CARRIER DRAIN |
|  | SURFACE WATER ATTENUATION TANK |
|  | EXISTING SURFACE WATER SEWER (THAMES WATER) |
|  | INSPECTION CHAMBER FOR ATTENUATION |
|  | PROPOSED ACO DRAIN |
|  | CONSTRUCTION PHASE 1 |
|  | CONSTRUCTION PHASE 1 DURING SCHOOL HOLIDAYS |
|  | CONSTRUCTION PHASE 2 |

**ATKINS**