



N.B. ALL NEW SIDE-FACING WINDOWS ON FIRST FLOOR TO BE IN PROTECTED GLASS AND TO BE NON-OPENABLE BEYOND 1.7m ABOVE FLOORLEVEL.

N.B. NEW VELUX WINDOWS NOT TO PROJECT MORE THAN 150mm ABOVE PEAK OF ROOF.

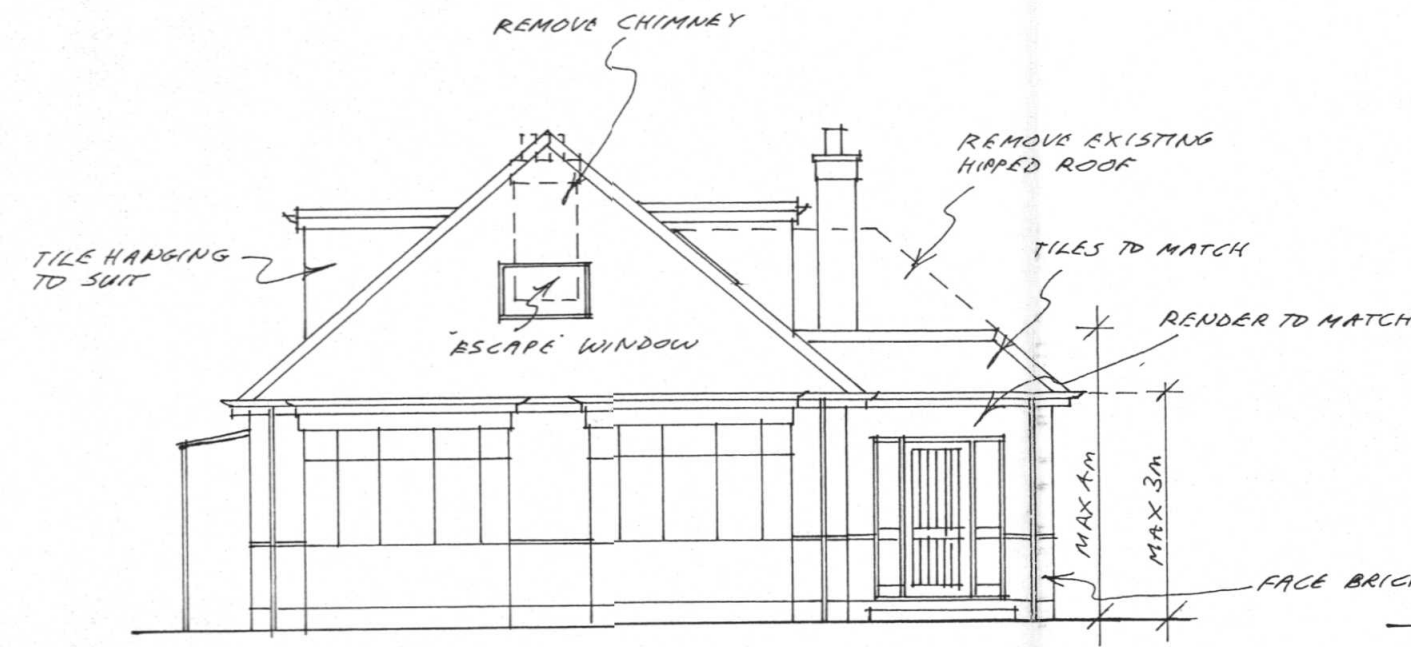


FRONT

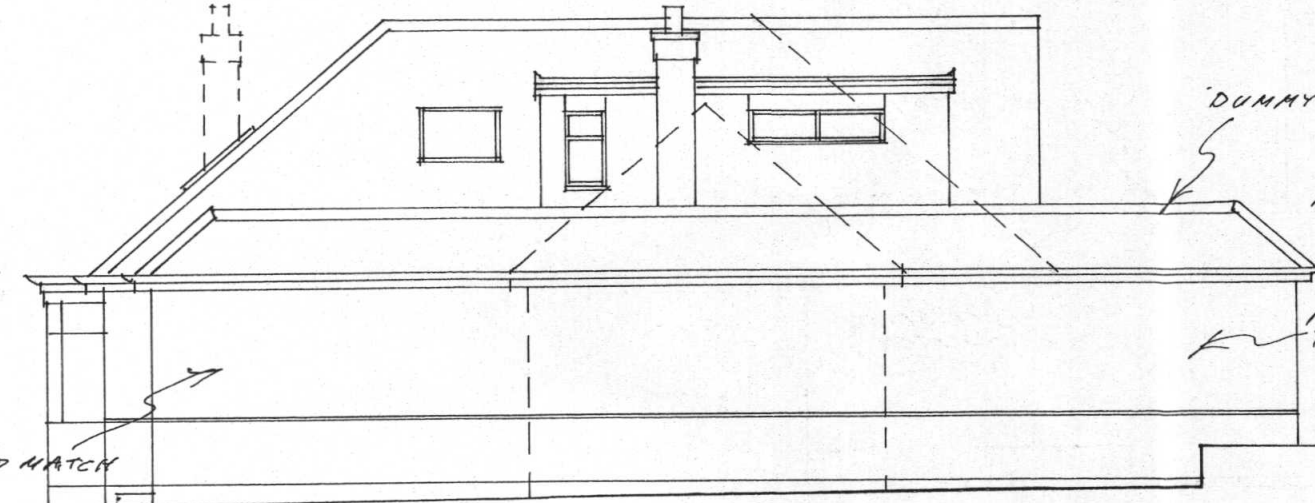


SIDE





REAR

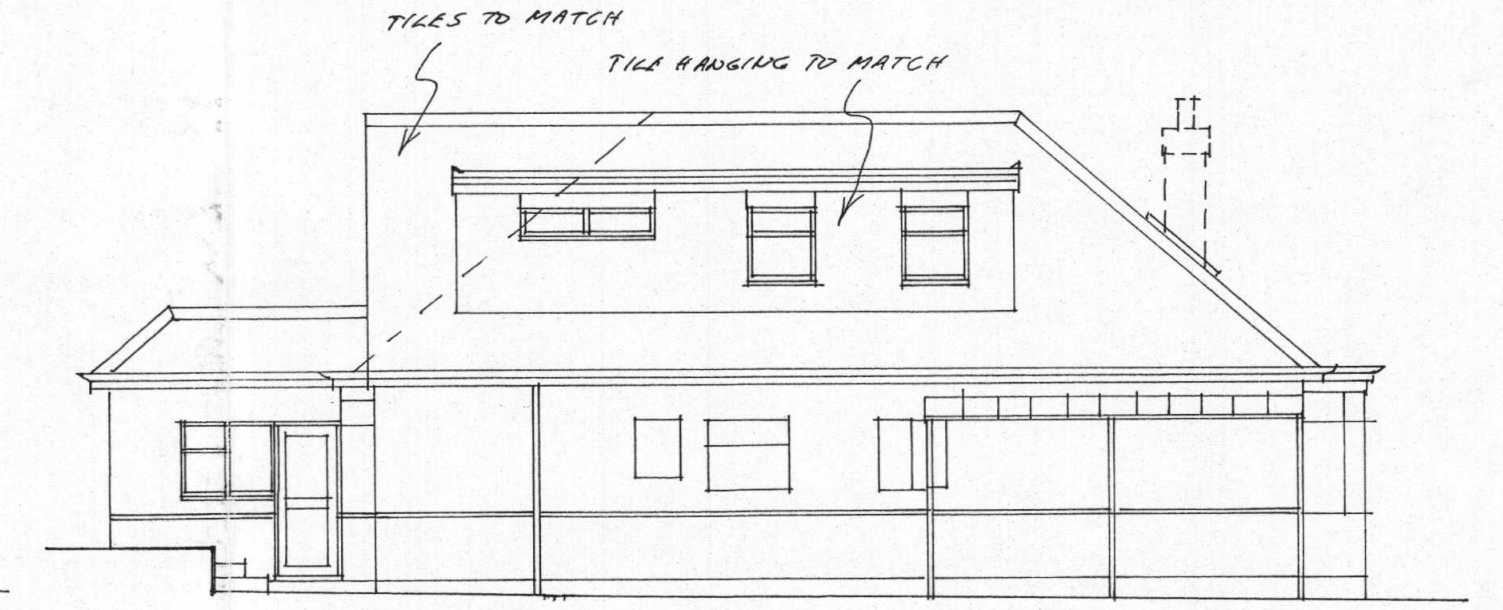

SIDE

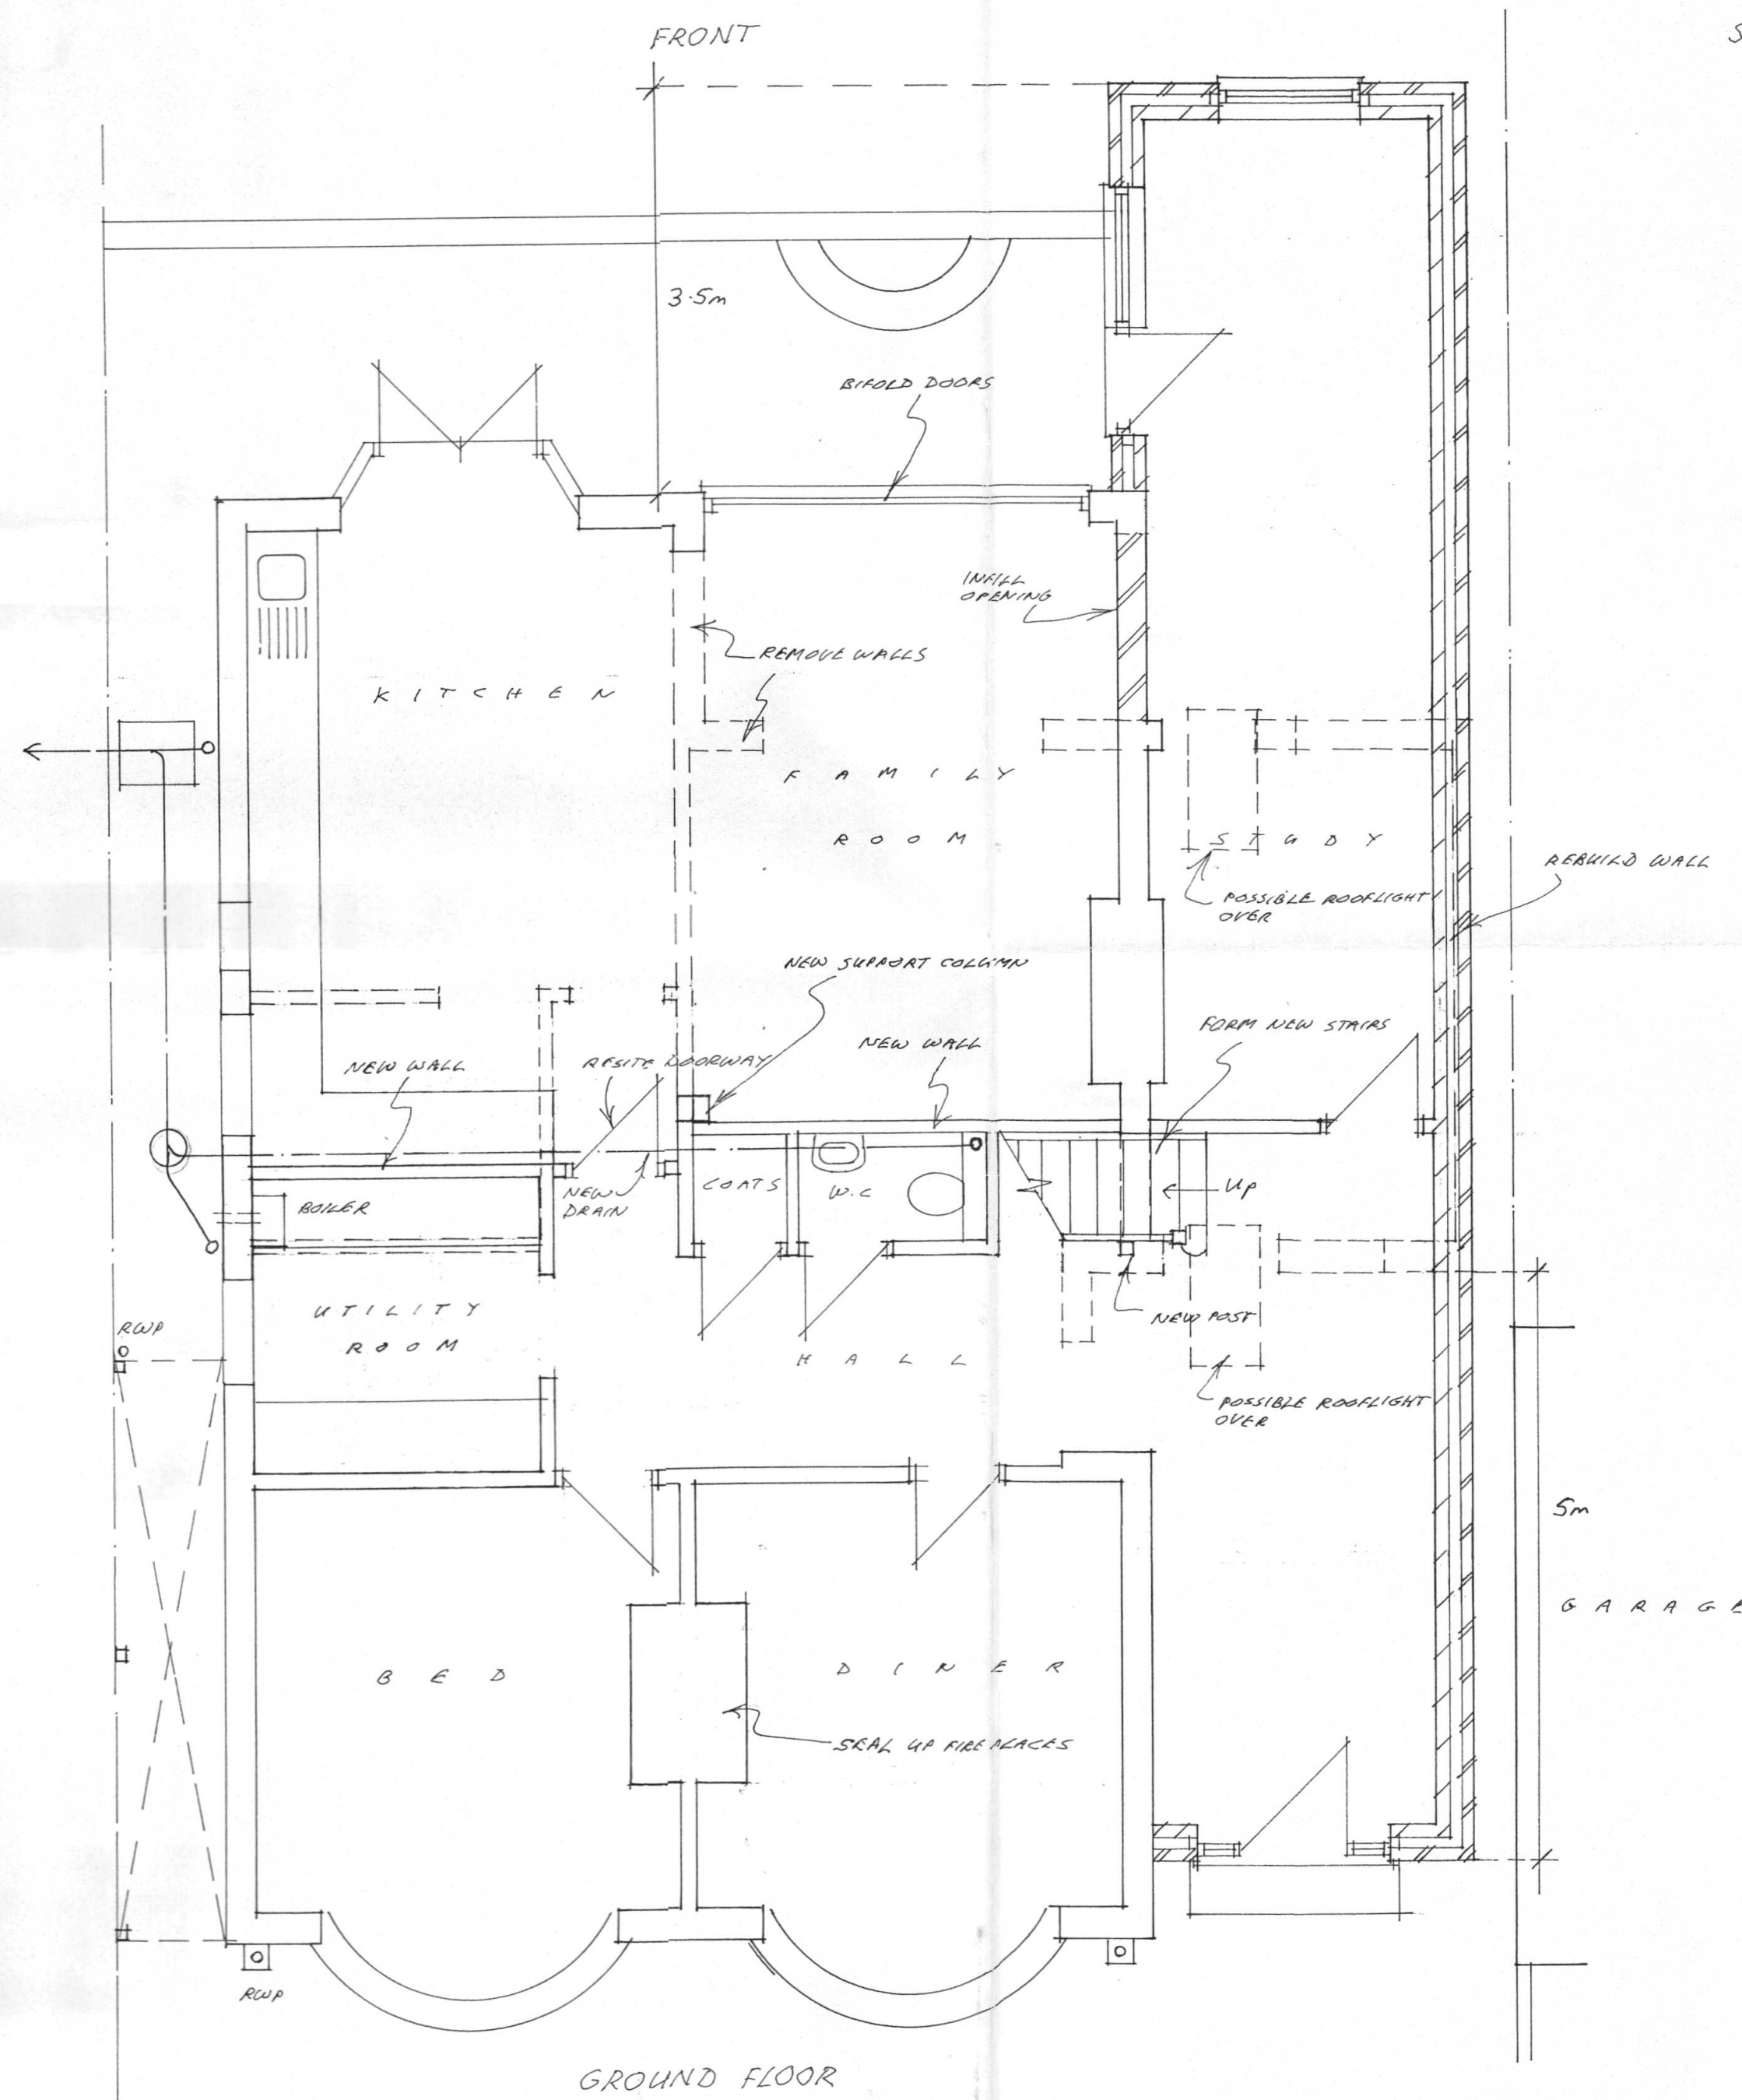

GROUND FLOOR

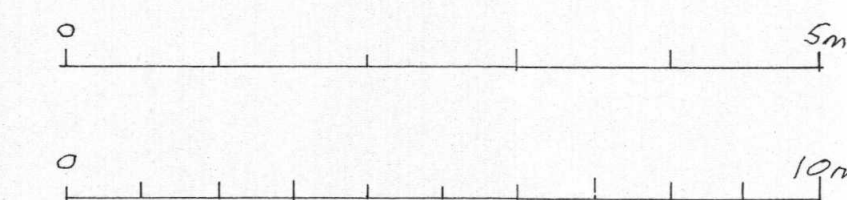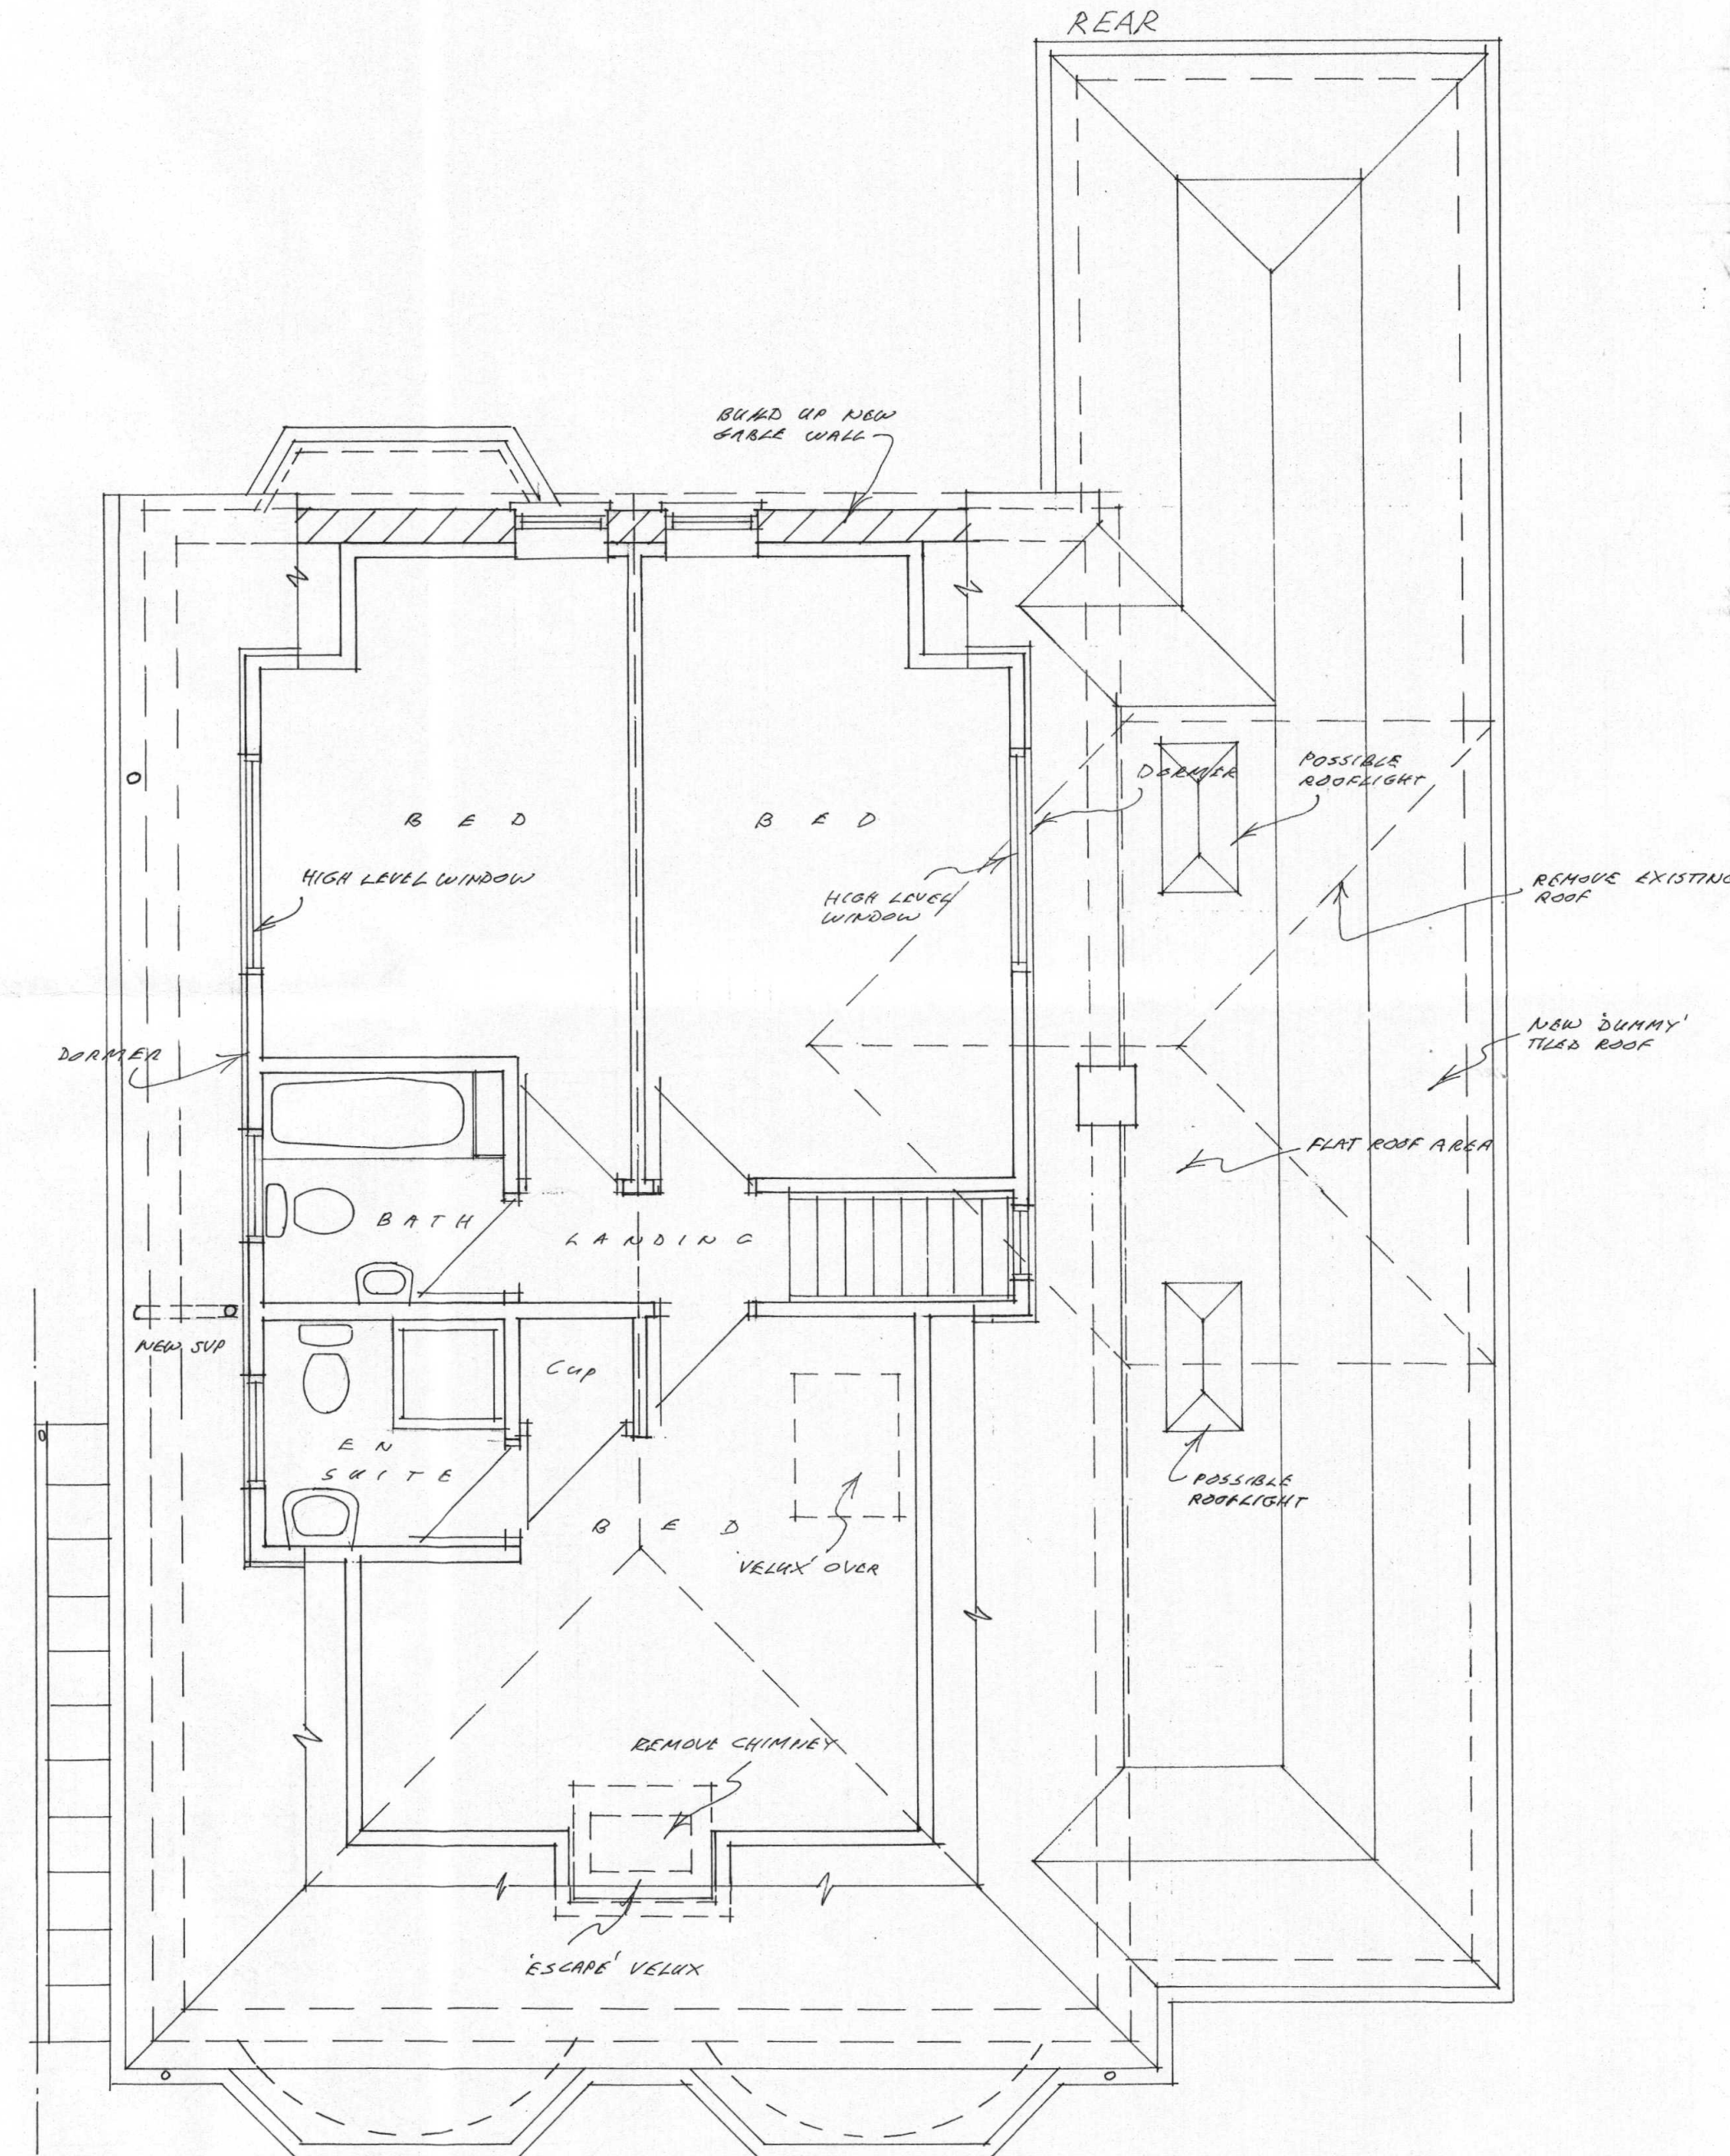

A1

1:50

1:100

PROPOSED PLANS & ELEVATIONS
AT, 2 THE FAIRWAY, HILLINGDON
FOR, MR. & MRS. K. BRISTOW 17/KB-2B
SCALES 1:50, 1:100 DATE 29/9/17
A. AMENDED TO CLIENT'S REQUIREMENTS 17/4/18
B. ELEVATIONS ADDED 4/6/18