


NOTE:
All measurements to be checked on site.
This drawing is prepared for planning purposes only.

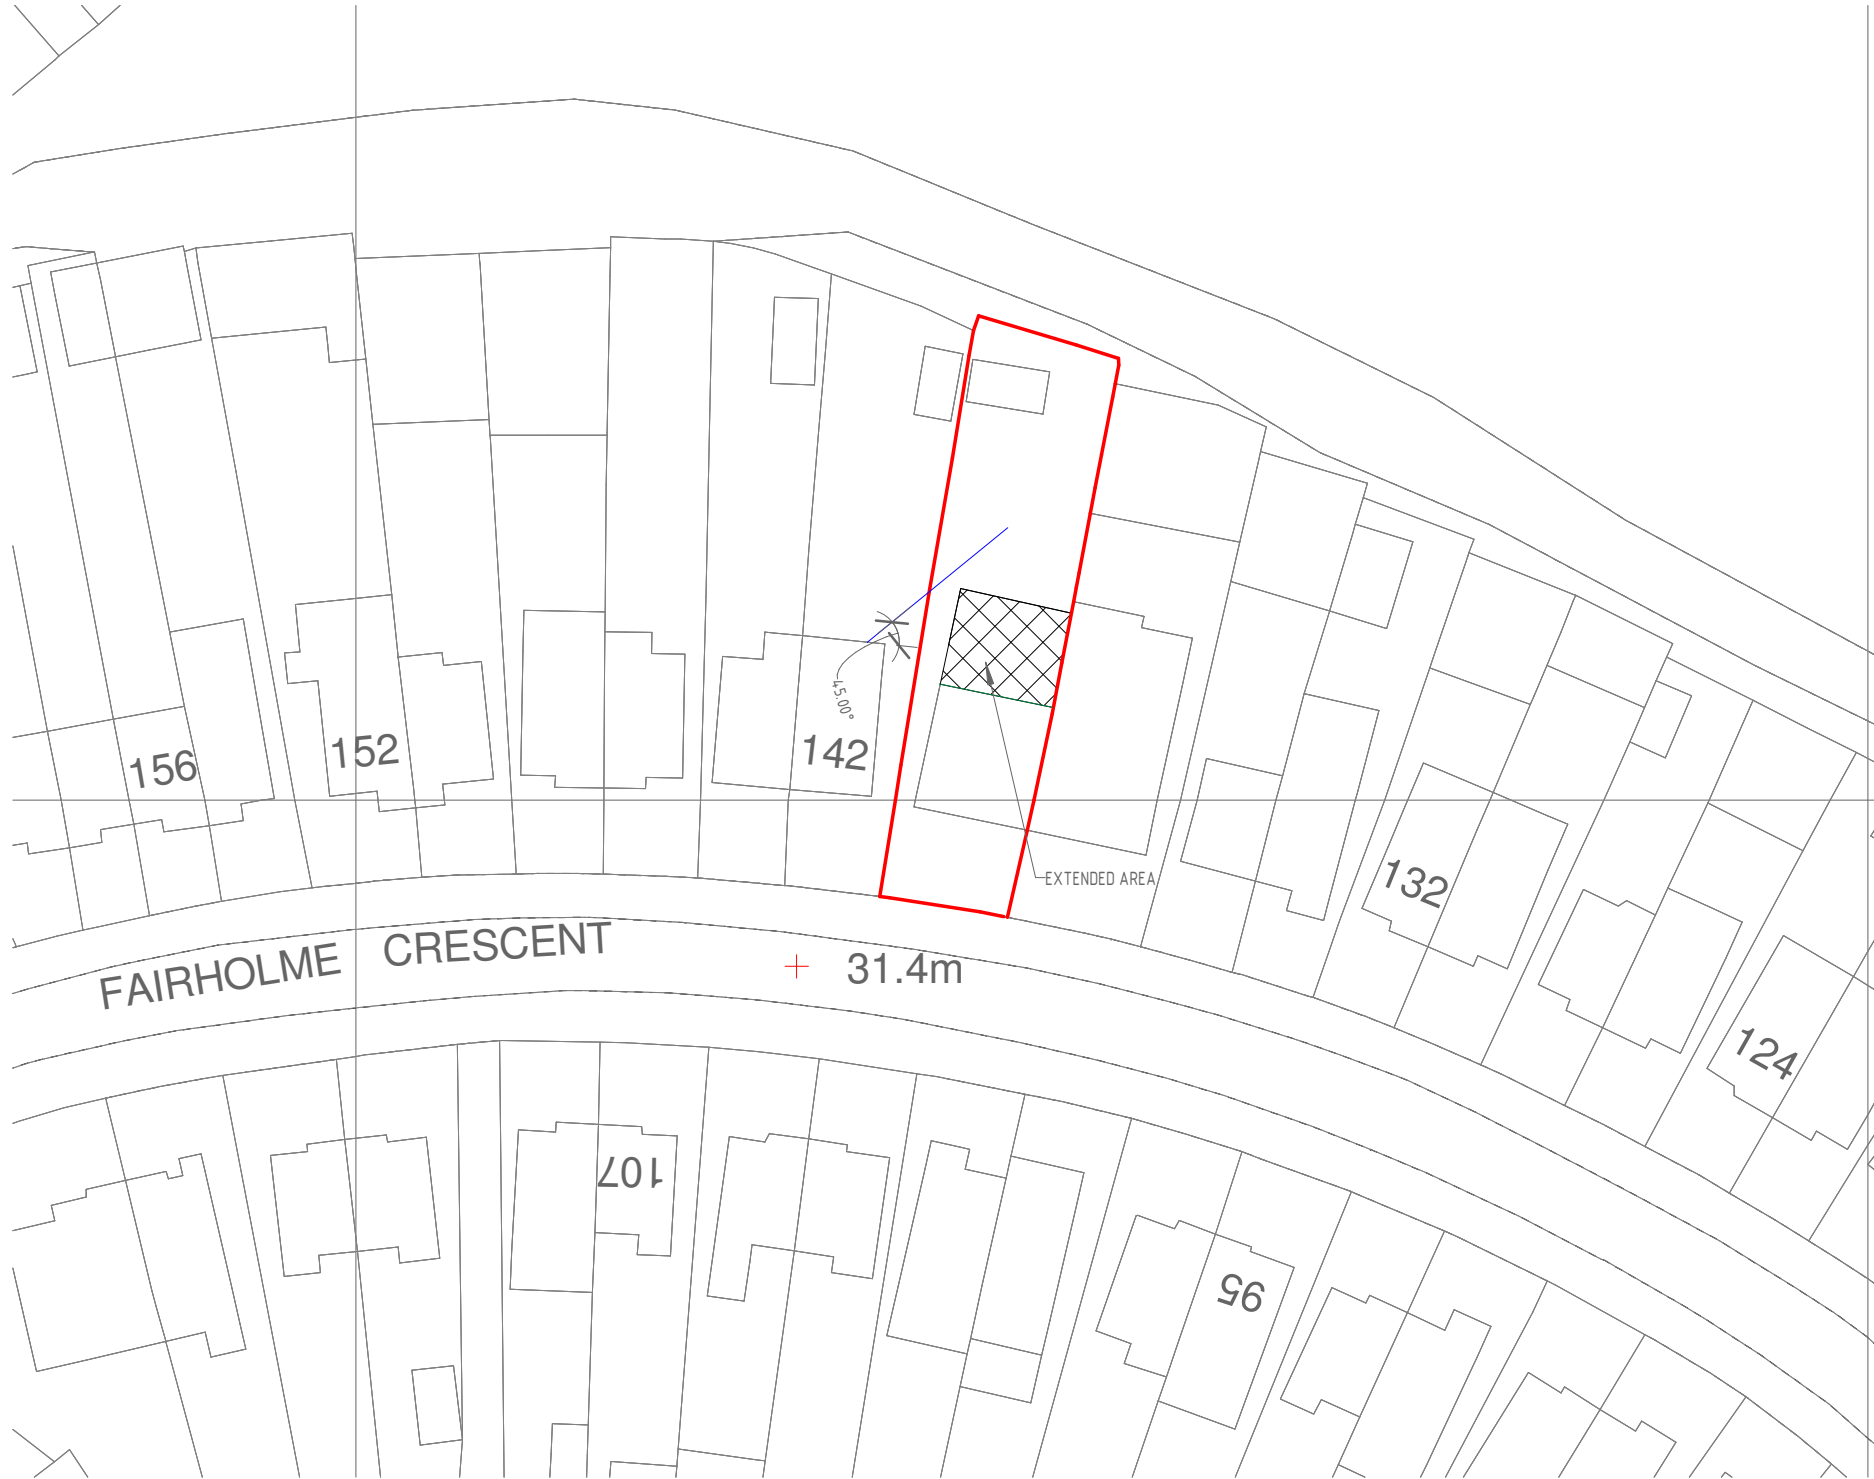

02/BP - BLOCK PLAN
1 : 500

OSGB Maps purchased from www.streetwise.net
© Crown Copyright and database rights 2019 OS 100047474



VISUAL SCALE 1:500 @ A3



PROJECT NO.
555
PROJECT ADDRESS:
140 FAIRHOLME CRESCENT HAYES UB4 8QY
SHEET NO: REV:
555/ 02 A
SCALE:
1 : 500 @A3
DRAWING TITLE:
BLOCK PLANS
DATE:
MAR 2022