


NOTE:
All measurements to be checked on site.
This drawing is prepared for planning purposes only.

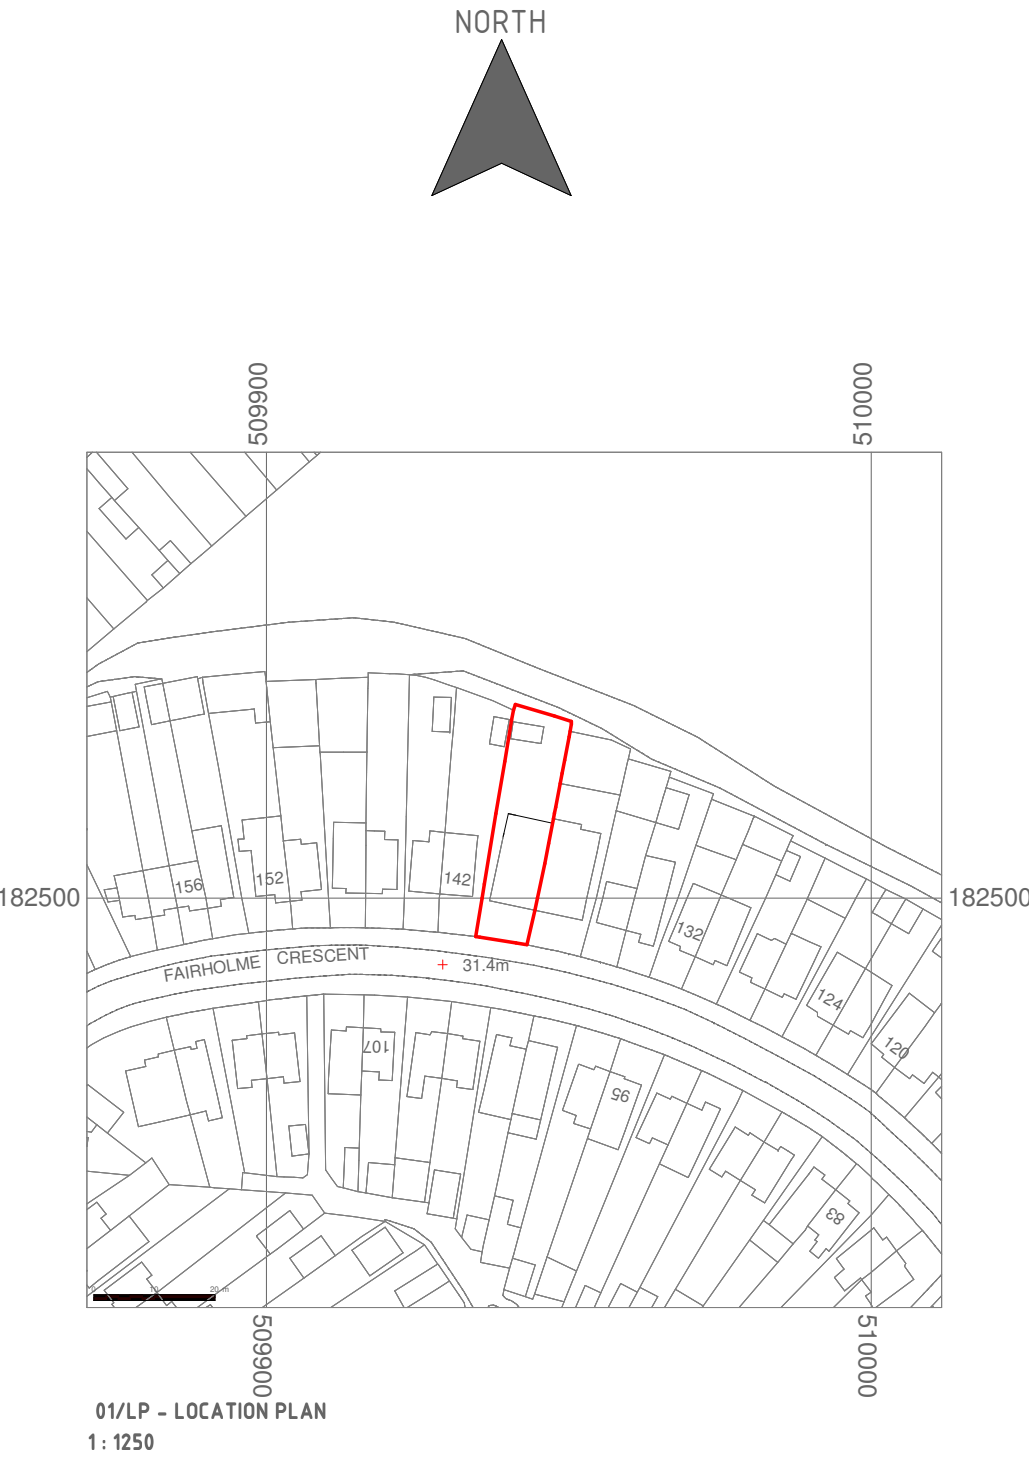

OSGB Maps purchased from www.streetwise.net
© Crown Copyright and database rights 2019 OS 100047474



VISUAL SCALE 1:1250 @ A3

PROJECT NO.
555
PROJECT ADDRESS:
140 FAIRHOLME CRESCENT HAYES UB4 8QY
SHEET NO: REV:
555/ 01 A
SCALE:
1: 1250 @A3
DRAWING TITLE:
LOCATION PLANS
DATE:
MAR 2022