


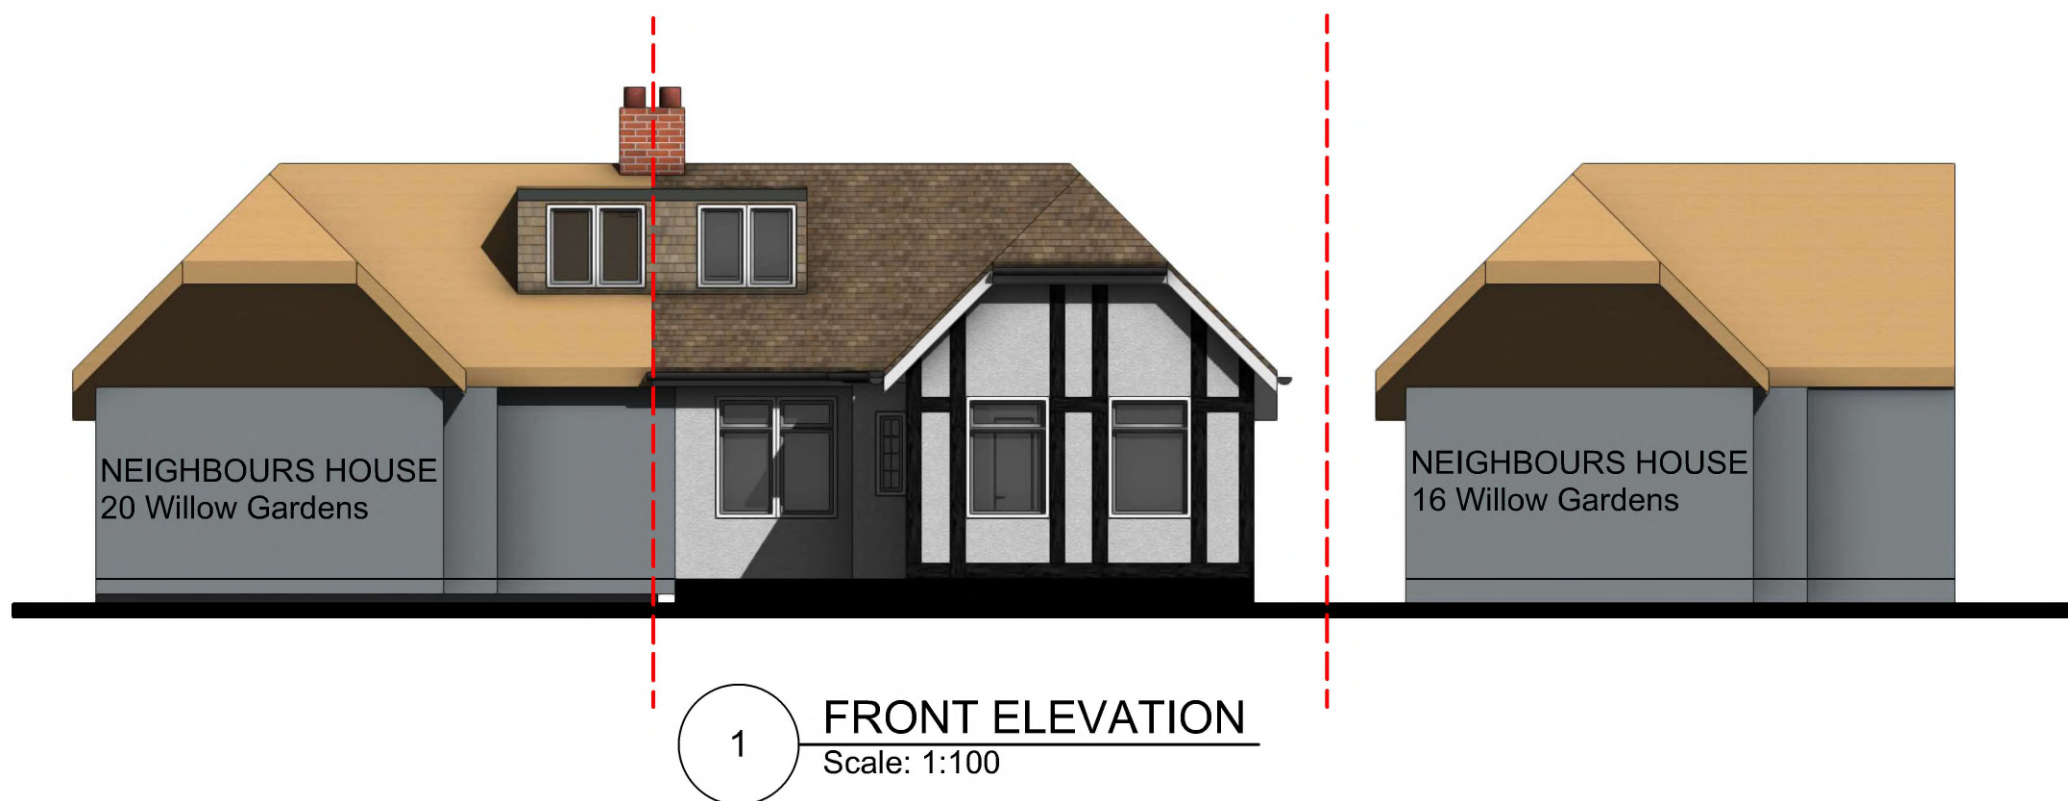

- | | | | |
|---------------|--|------------|--|
| WALLS | - To be facing brickwork | ROOFLIGHTS | 'Velux' or similar.
Projection to be max. 150mm beyond the plane of the roof-slope & flat roof. |
| WINDOWS | - All new windows to be double glazed, profile to match existing + set within opening to match existing. | EAVES | - Detail to match existing, ie height of fascia & soffit width + colour of soffit and fascia |
| | - Side windows to be obscure glazing, top opening to be 1.7m from FFL. | ROOF | - Pitch roof - Plain red/brown roof tiles to match existing. Tile type, size & colour to match existing.
Flat roof - to be GRP grey/green colour. |
| DOORS | - All new doors to be double glazed, profile to match existing + set within opening to match existing. | | |
| RWP & GUTTERS | - to be UPVc black to match existing. | | |



This application seeks to follow the same gable end roof and dormer design, including rear extension as multiple properties on the same road.
[25 Willow - REF 69047/APP/2015/1934](#)
[21 Willow - REF 69194/APP/2013/1298](#)
[19 Willow - REF 70490/APP/2014/4328 and 4329](#)