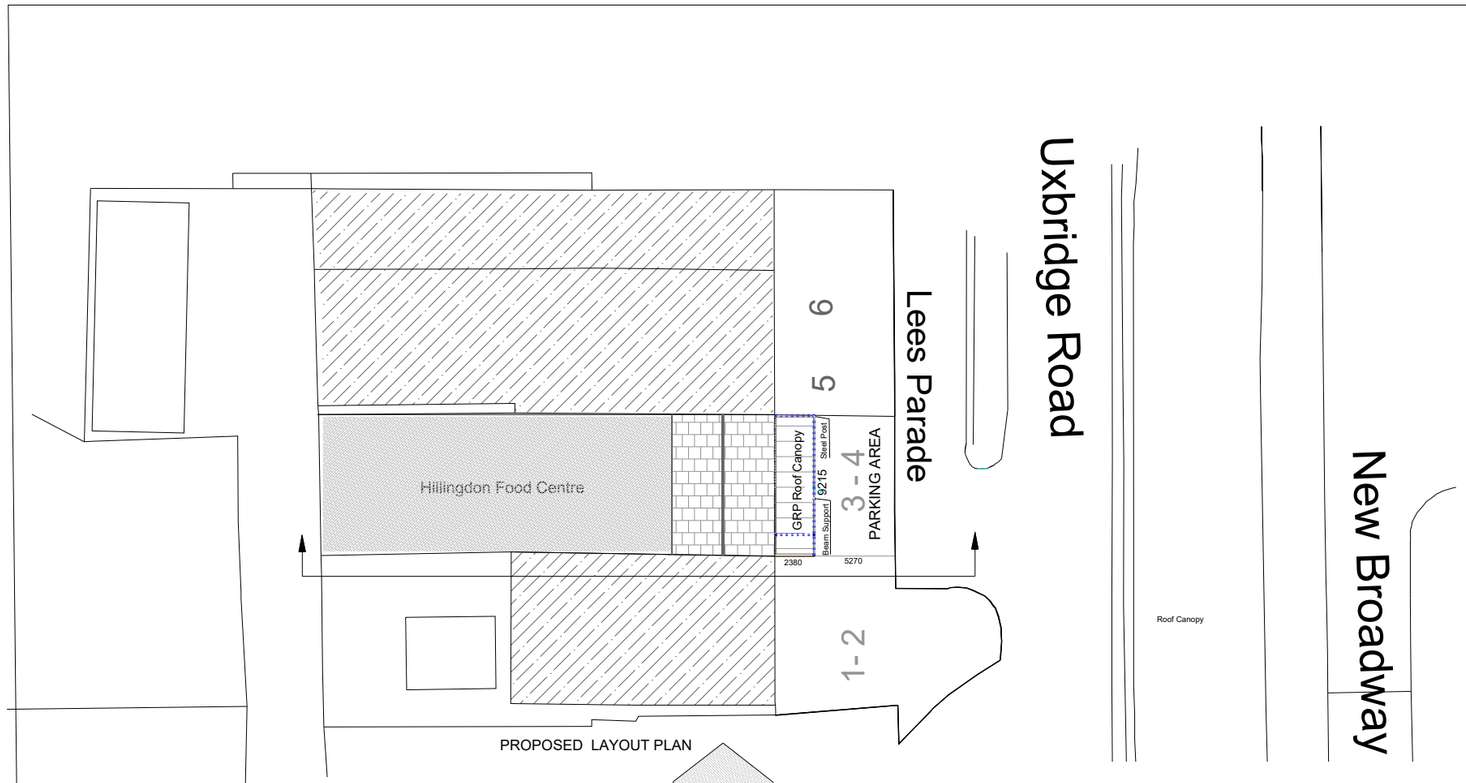

PROPOSED LAYOUT PLAN

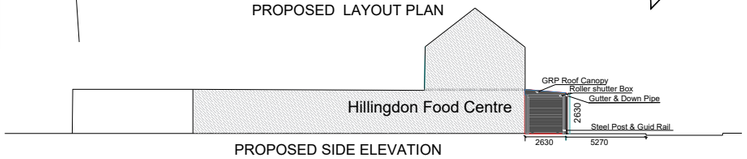

PROPOSED SIDE ELEVATION

PROPOSED FRONT ELEVATION ROLLER SHUTERS

Note:
Roller shutter will be opened at 6:30 am and will be shut @ 10:30 pm every day

GENERAL

Do not scale this drawing. Use figured dimensions only.
Any dimensions taken from CAD files are to be verified against figured dimensions or by RPS.
This drawing must be read in conjunction with all relevant Architects, Engineers, Specialist Manufacturers and Contractors drawings and Specifications.
Any differences arising between these documents and/or variations between drawings and site conditions are to be referred to the Architect and Engineers.
All work is to be carried out in accordance with Health & Safety Regulations and to the full approval of the Planning Supervisor.
The Contractor must check and verify all dimensions before commencing and work and report any discrepancies to the Architect and Engineers.
The positions of services, plant or apparatus where shown on this drawing are indicative and reference should be made to the Specialist Consultants drawings for actual details.
The Contractor to take all necessary precautions to establish the location of buried services and obstructions prior to commencing excavations. All proprietary materials are to be installed in accordance with the manufacturers specification and recommendations.

Rev		Date

Planning Application

mrfd consulting uk ltd
Engineering & Architectural
Mob: 07813811646
E mail:mrfd.ltd@gmail.com

Client
Mr M Jafar

Project:
3 - 4 Lees Parade
Uxbridge Road UB10 0PQ

Title
Proposed Layout and Elevations
Front Porch & Roller Shutter

Scale: 1:100 @ A3	Drawn mrfd	Time
	Issue Date 10/2021	

Drawing Number
MJ-2021-RD-3/P02