

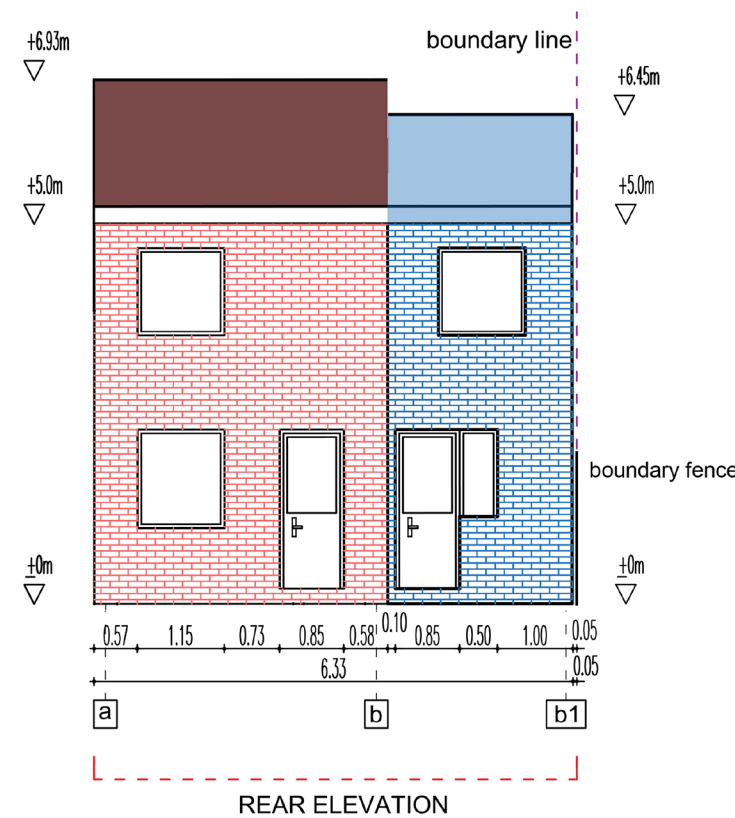
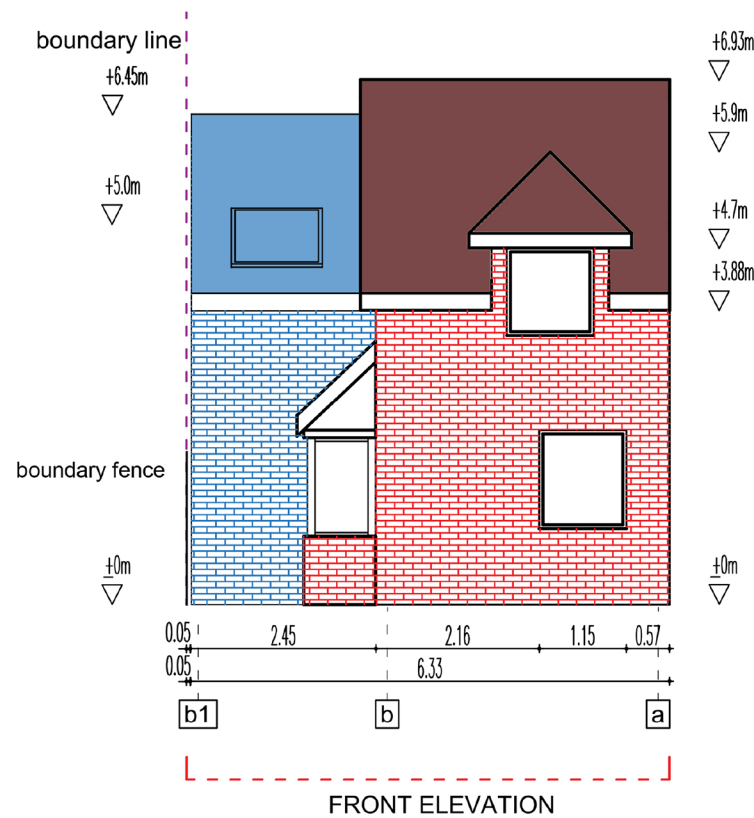
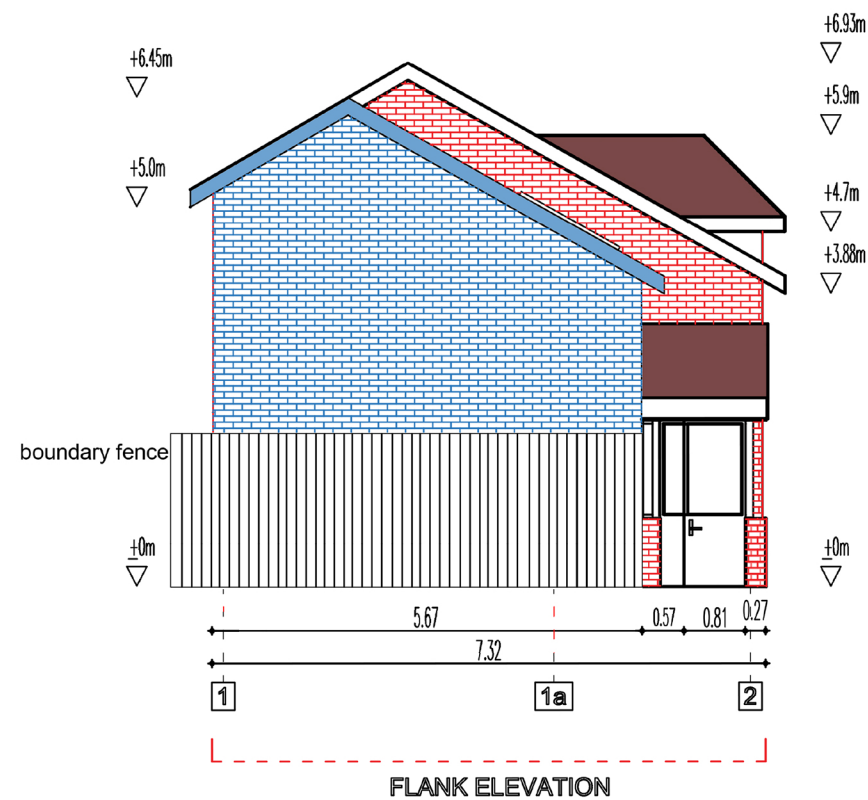
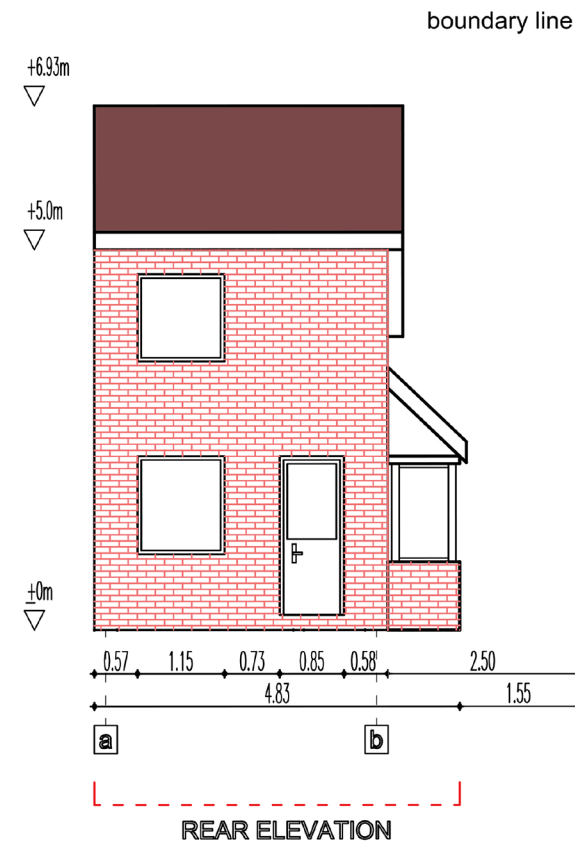
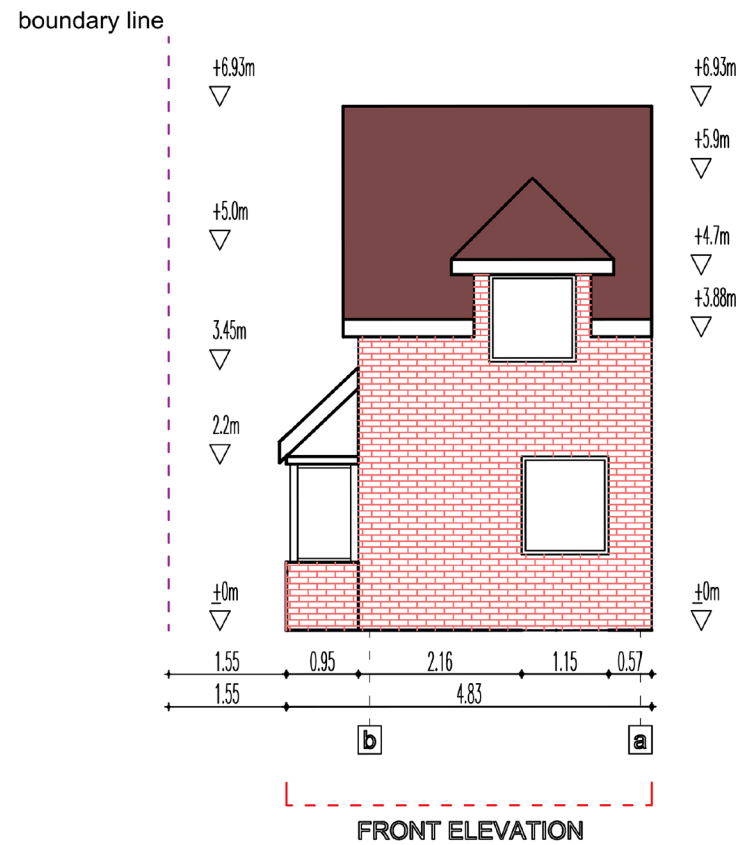


Existing situation

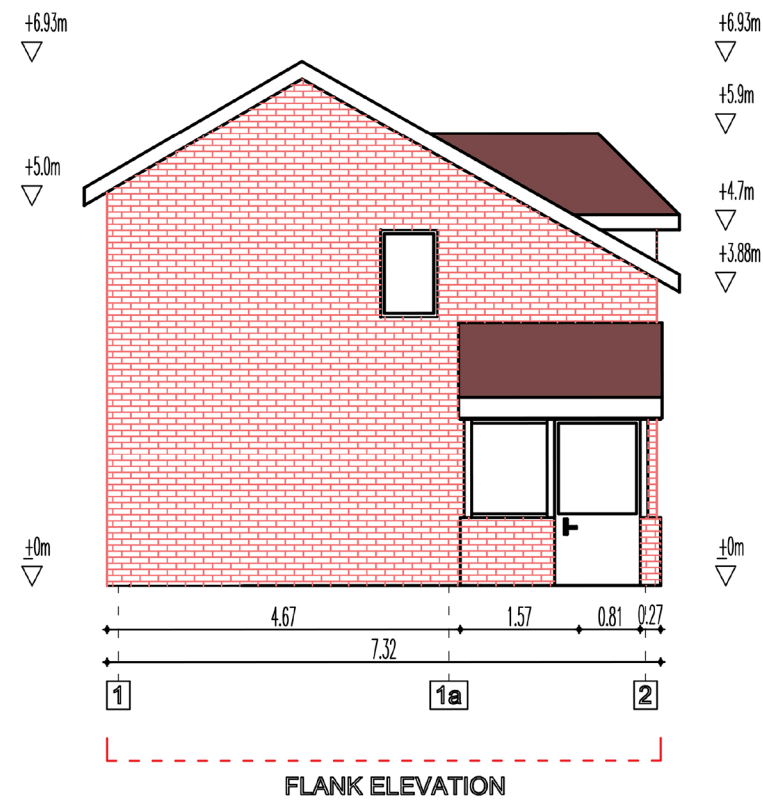

Proposed

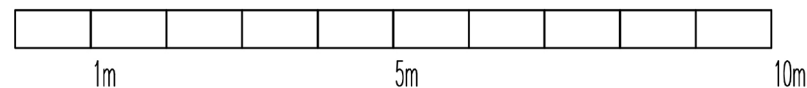

ADDRESS: 22 BRAUNSTON DRIVE HAYES LONDON UB4 9RB			PROPOSAL: SIDE EXTENSION AMENDED		Sheet size A3 DWG. No. D04D Date 16/05/2022
Submitted by	Cezar Ciobanu		scale: 1 : 100	Drawing Title ELEVATIONS EXISTING & PROPOSED SITUATION	REV. D
Property ownership	Cezar Ciobanu Manuela Ciobanu				